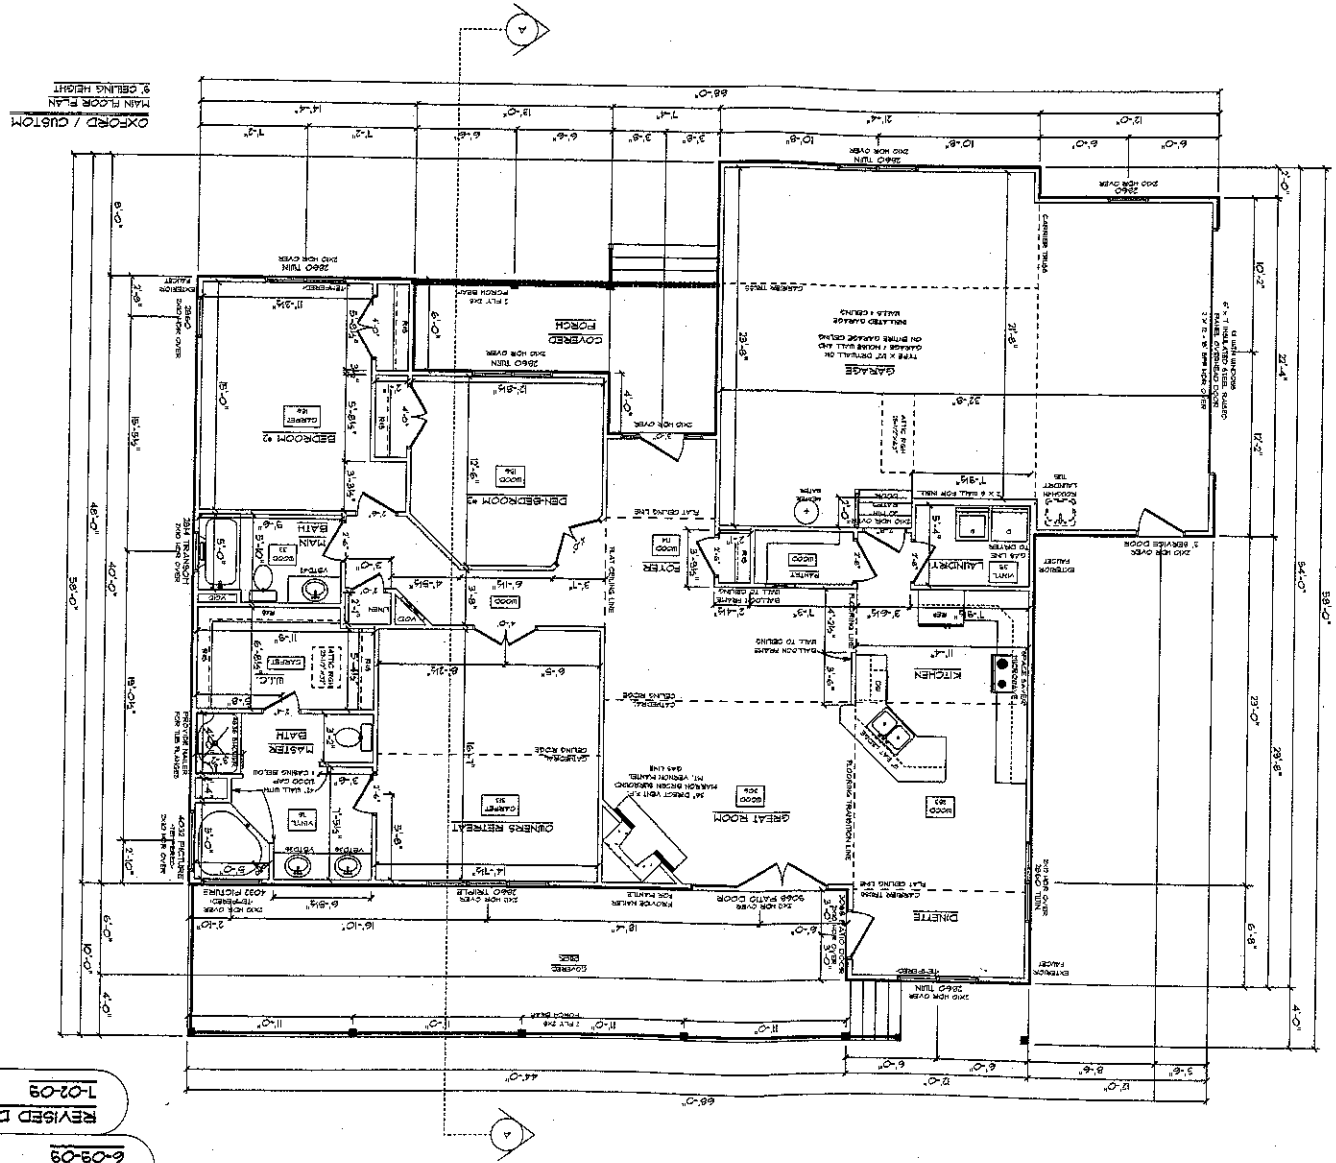


PRODUCT CODE	SIZE	R.O. SIZE
3660 TRIPLE	11'-0" x 6'-0"	R.O. 11'-0" x 6'-0"
3656 TRIPLE	11'-0" x 5'-6"	R.O. 11'-0" x 5'-6"
3656	7'-0" x 5'-6"	R.O. 7'-2" x 5'-6"
3656 TRANSOM	7'-0" x 1'-6"	R.O. 7'-2" x 1'-6"
2436 TWIN	6'-0" x 3'-0"	R.O. 6'-2" x 3'-0"
4032 PICTURE	4'-0" x 3'-0"	R.O. 4'-2" x 3'-0"

SILVERLINE WINDOWS

NOTE:
- HEADERS TO BE 2-PLY UNLESS OTHERWISE NOTED
- CASED OPENINGS TO BE 6'-8" HIGH UNLESS OTHERWISE NOTED
- GRANITE KITCHEN COUNTERTOPS

OXFORD / CUSTOM
MAIN FLOOR PLAN
9' CEILING HEIGHT

FINAL APPROVAL:
6-09-09

REVISED DATE:
7-02-09

Acknowledgement Of
Plans Submittal ONLY!
Date 7-8-09
Date 8.4.09

SCHUMACHER HOMES
109 H. WILLIAMSON RD.
MOORESVILLE, N.C. 28117
P. 704-662-3228
F. 704-662-3239
www.schumacherhomes.com

CUSTOM PLAN NO.: DAVE ASON

JOB #: CH 675 008 001 | DWG #: 1818

PROJECT LOCATION: 111 BEACON RIDGE DR.
STONEY POINT, NC 28678
IREDELL COUNTY


STYLE OR MODEL: OXFORD / CUSTOM

MAIN FLOOR LIVING AREA = 1839 SQ. FT.
GARAGE AREA = 764 SQ. FT.
PORCH/DECK AREA = 591 SQ. FT.

DRAWN BY: JAE
SCALE: 1/8" = 1'-0"
SHEET NUMBER: 4
ORIG. DATE: 5.10.05
PRINTED: July 02, 2009


© COPYRIGHT 2005 SCHUMACHER HOMES, INC.
ALL RIGHTS RESERVED. NO PORTION OF THIS PLAN MAY BE REPRODUCED OR COPIED IN ANY FORM OR MANNER WHATSOEVER WITHOUT THE PRIOR WRITTEN PERMISSION OF SCHUMACHER HOMES, INC. ANY UNAUTHORIZED USE OF THIS PLAN IS AVAILABLE TO THE FIRST PURCHASER OBTAINED FROM SCHUMACHER HOMES, INC. AND IS SUBJECT TO THE RESTRICTIONS AND LIMITATIONS CONTAINED IN THE AGREEMENT ACKNOWLEDGED HEREIN. ALL RIGHTS FOR COPYRIGHT INFRINGEMENT ARE RESERVED.

007

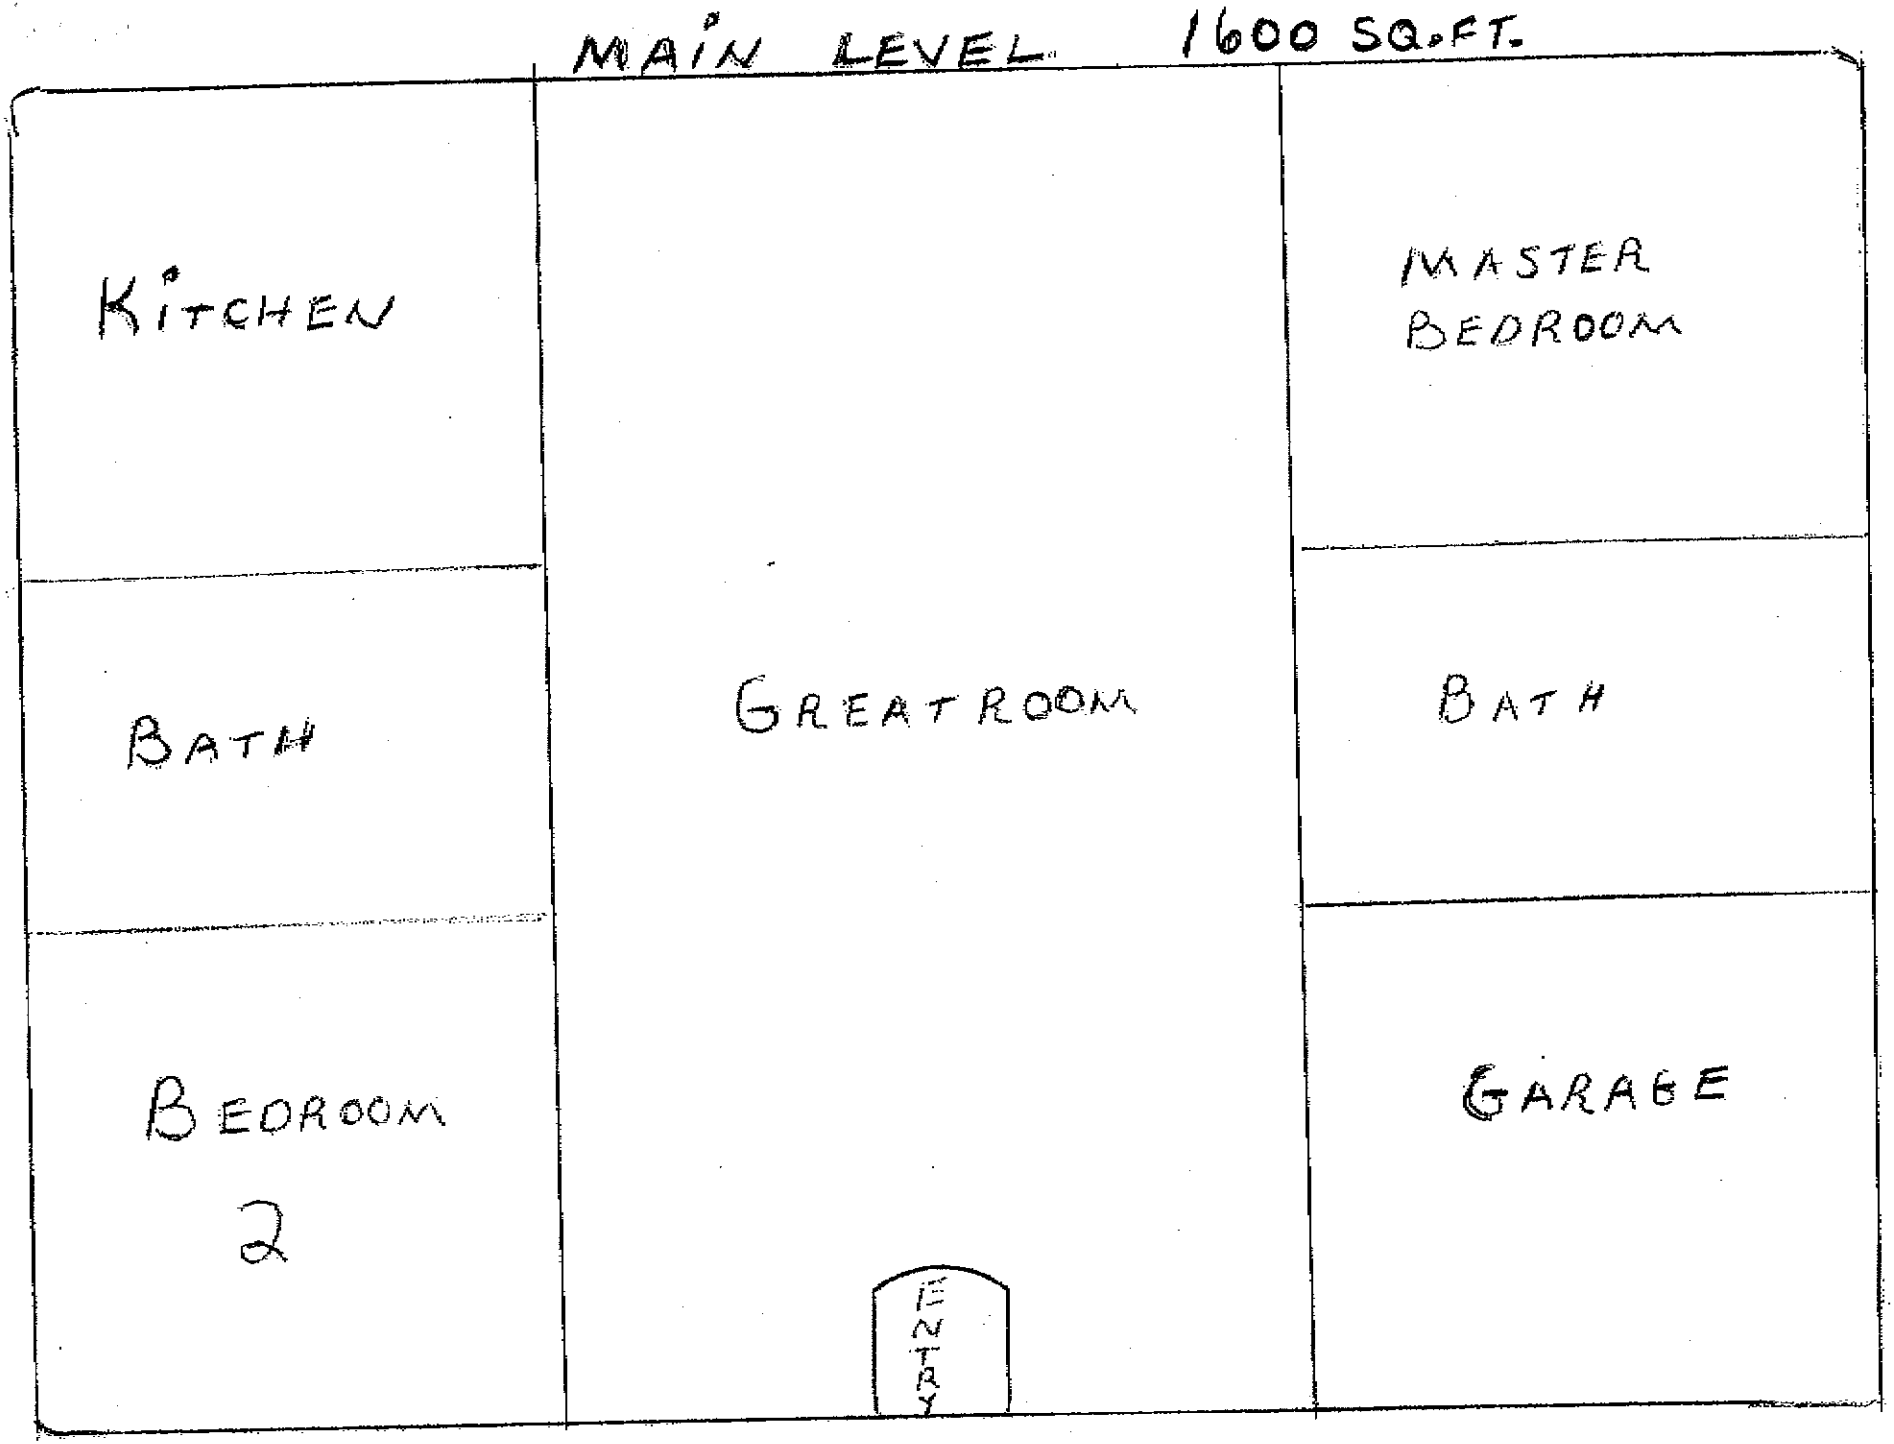

09/17/2006 16:52 FAX

008

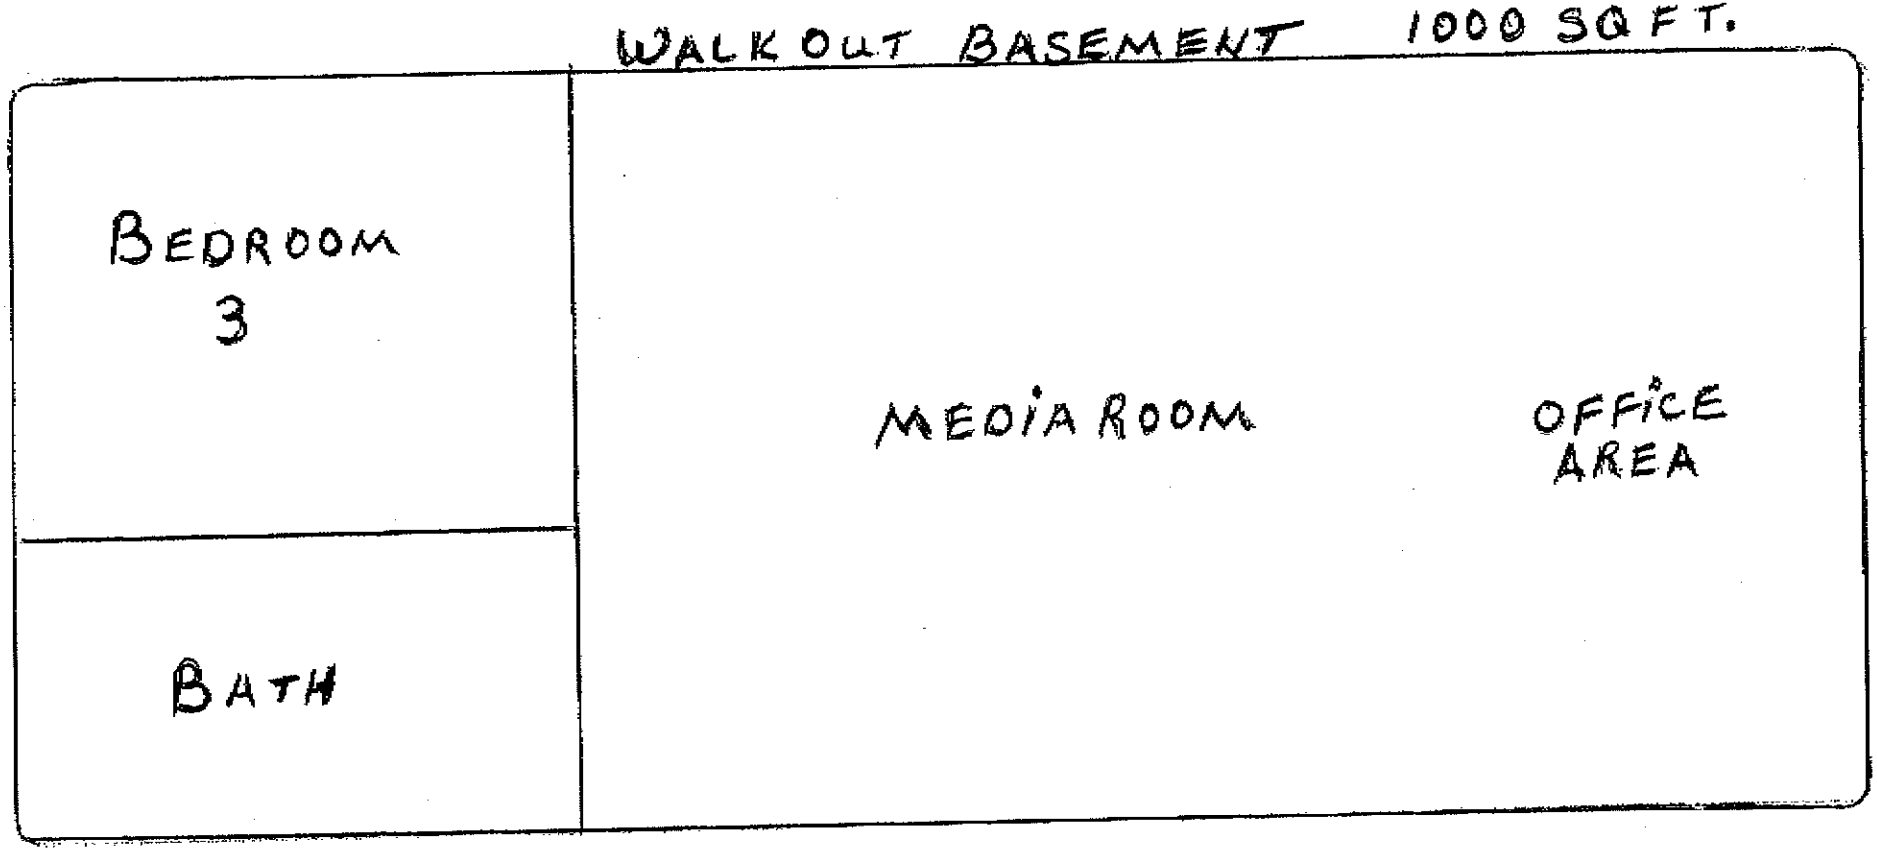

09/17/2006 16:52 FAX