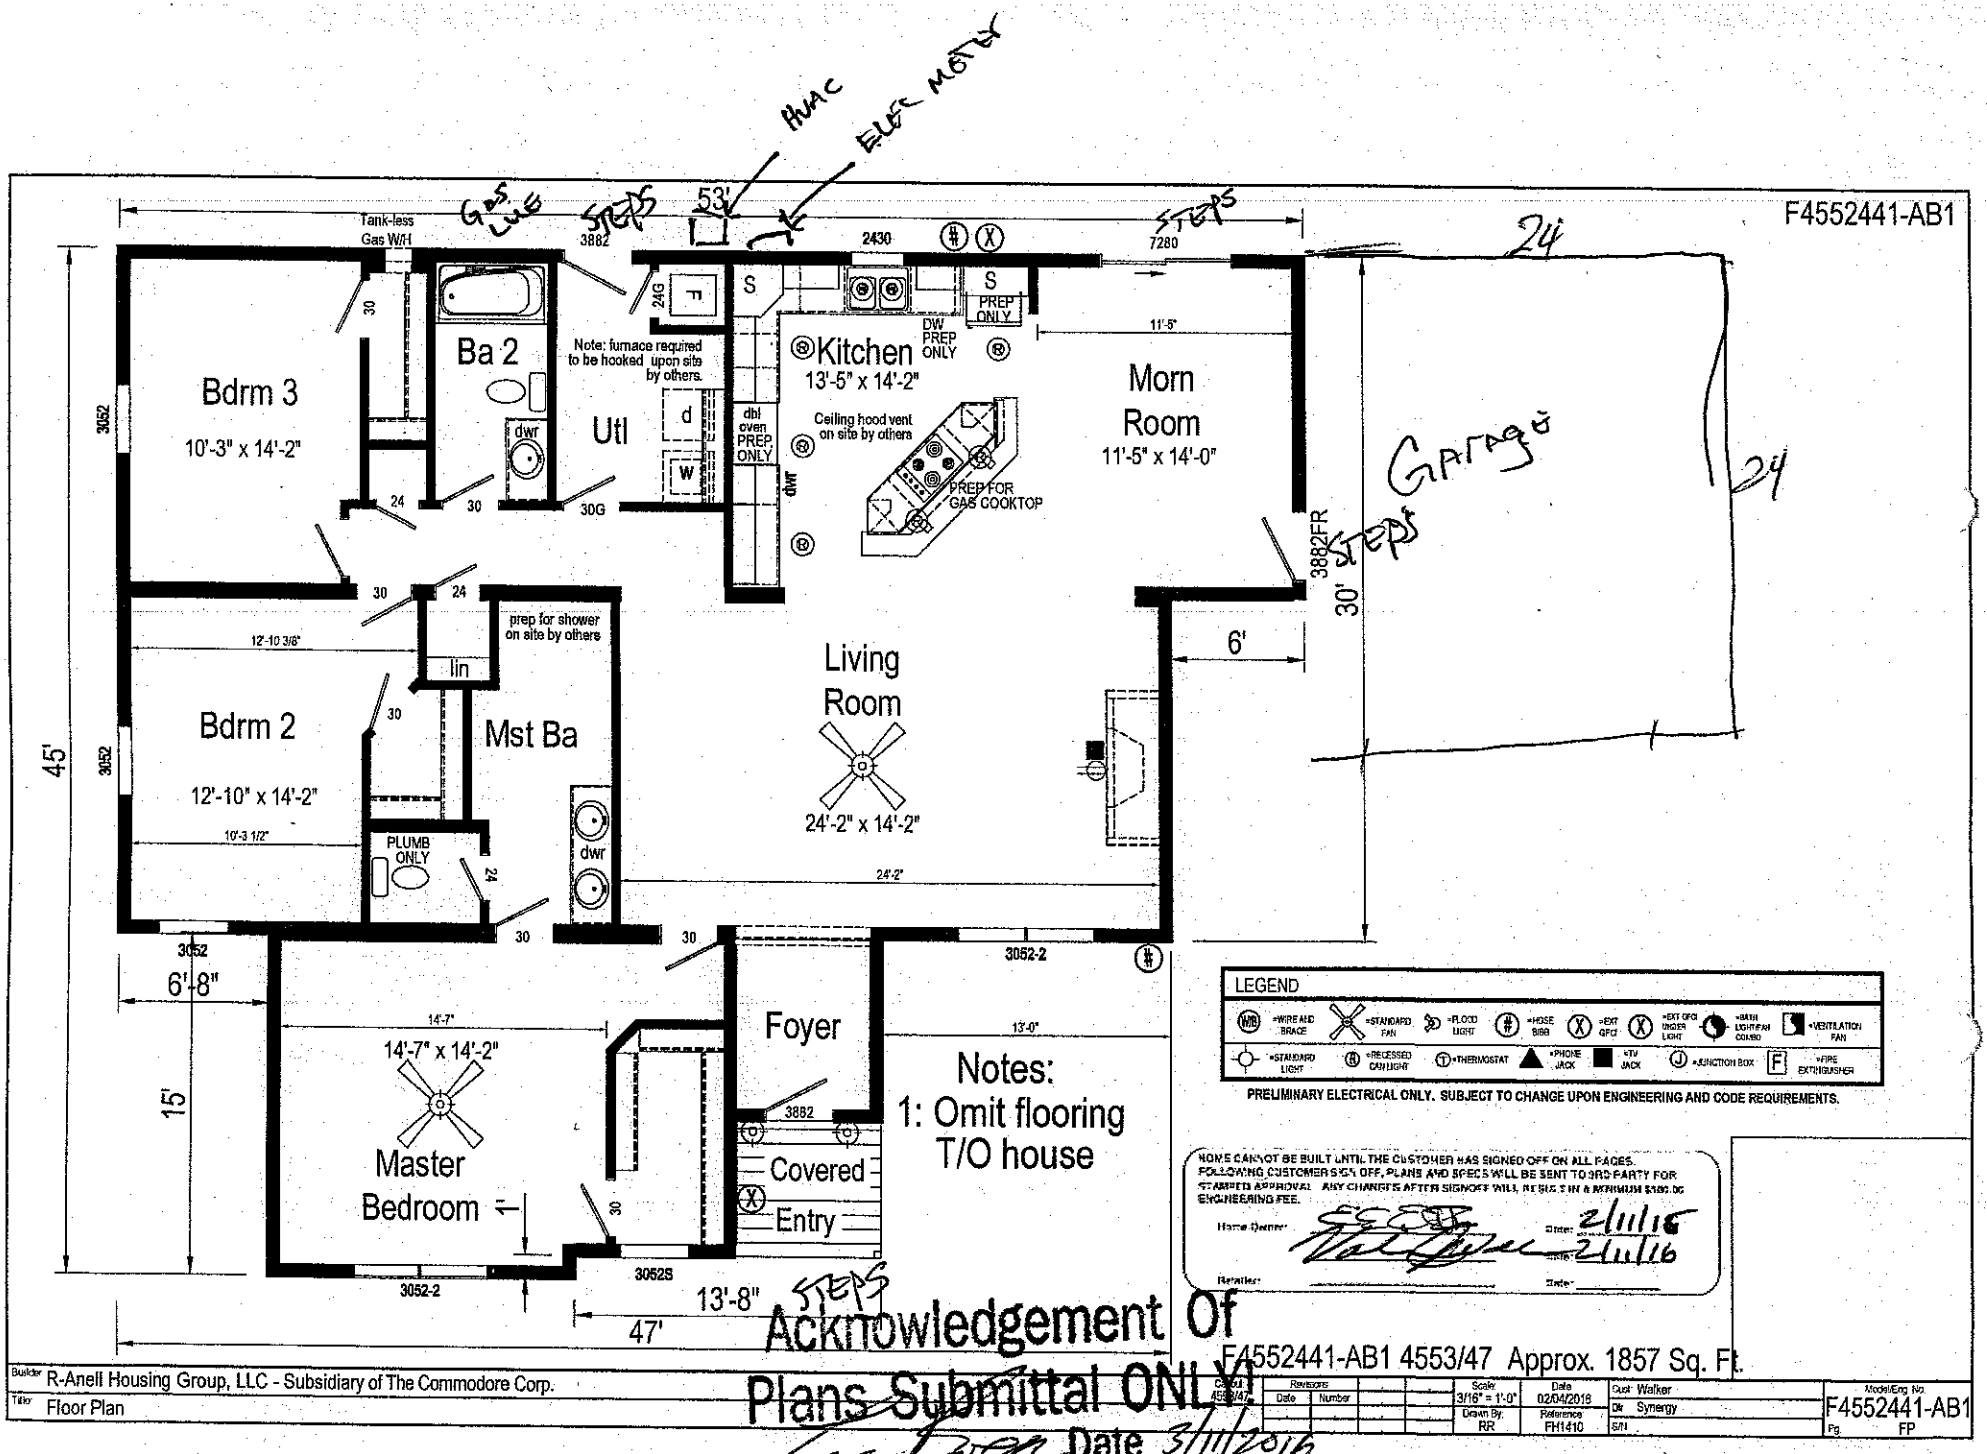

F4552441-AB1
AHAC
ELEC METER
GAS LINE
STEPS
53'
Tank-less Gas W/H
3882
2430
7280
STEPS
24
Bdrm 3
10'-3" x 14'-2"
Ba 2
Note: furnace required to be hooked upon site by others.
Util
Kitchen
13'-5" x 14'-2"
DW PREP ONLY
S
PREP ONLY
11'-5"
Morn Room
11'-5" x 14'-0"
Ceiling hood vent on site by others
PREP FOR GAS COOKTOP
dbl oven PREP ONLY
dwr
3882FR
30' STEPS
GARAGE
24
prep for shower on site by others
12'-10 3/6"
lin
Bdrm 2
12'-10" x 14'-2"
Mst Ba
10'-3 1/2"
PLUMB ONLY
Living Room
24'-2" x 14'-2"
6'
24'-2"
45'
3052
6'-8"
15'
14'-7"
14'-7" x 14'-2"
Master Bedroom
Foyer
13'-0"
3882
Covered Entry
3052S
3052-2
13'-8"
47'
Notes:
1: Omit flooring T/O house
LEGEND
PRELIMINARY ELECTRICAL ONLY. SUBJECT TO CHANGE UPON ENGINEERING AND CODE REQUIREMENTS.
HOME CANNOT BE BUILT UNTIL THE CUSTOMER HAS SIGNED OFF ON ALL PAGES.
FOLLOWING CUSTOMER SIGN OFF, PLANS AND SPECS WILL BE SENT TO 3RD PARTY FOR STAMPED APPROVAL. ANY CHANGES AFTER SIGNOFF WILL RESULT IN A MINIMUM $350.00 ENGINEERING FEE.
Home Owner
Date 2/11/16
2/11/16
Retailer
Date
Acknowledgement Of
Plans Submittal ONLY!
Date 3/11/2016
Date 3/11/16
F4552441-AB1 4553/47 Approx. 1857 Sq. Ft.
Builder R-Anell Housing Group, LLC - Subsidiary of The Commodore Corp.
Title Floor Plan
Revisions
Date
Number
Scale: 3/16" = 1'-0"
Drawn By: RR
Date 02/04/2016
Reference FH1410
Cust: Walker
Dlr: Synergy
S/N
Model/Eng. No. F4552441-AB1
Pg. FP