FINAL PLANS


GENERAL NOTES:

1. MINIMUM CEILING HEIGHT TO BE 9'-1 1/2"
2. WINDOW & EXTERIOR DOOR HEADER HEIGHT TO BE 6'-11 1/2" UNLESS NOTED OTHERWISE (EXCEPTIONS O.H. GARAGE DOOR, GARAGE ENTRY DOOR.)
3. ALL TUBS / SHOWERS ARE TO HAVE NAILERS AT FLANGE.
4. ALL PLUMBING FIXTURES SHOWN ARE REPRESENTATIVE OF SIZE AND LOCATION ONLY. ACTUAL STYLE & BRAND OF FIXTURES MAY VARY PER OFFICE LOCATION.
5. ALL HATCHED WALLS REPRESENT INTERIOR LOAD BEARING WALLS TYP.
6. CLOSET SHELF HEIGHT OFF OF FLOOR= 65" FOR A SINGLE & 42" / 84" FOR A DOUBLE.
7. FIREPLACE TO HAVE 5'-0" HIGH MARBLE SURROUND WITH PAINT GRADE MANTLE.

Acknowledgement Of Plans Submittal ONLY!

_____ Date 10.6.09

_____ Date _____

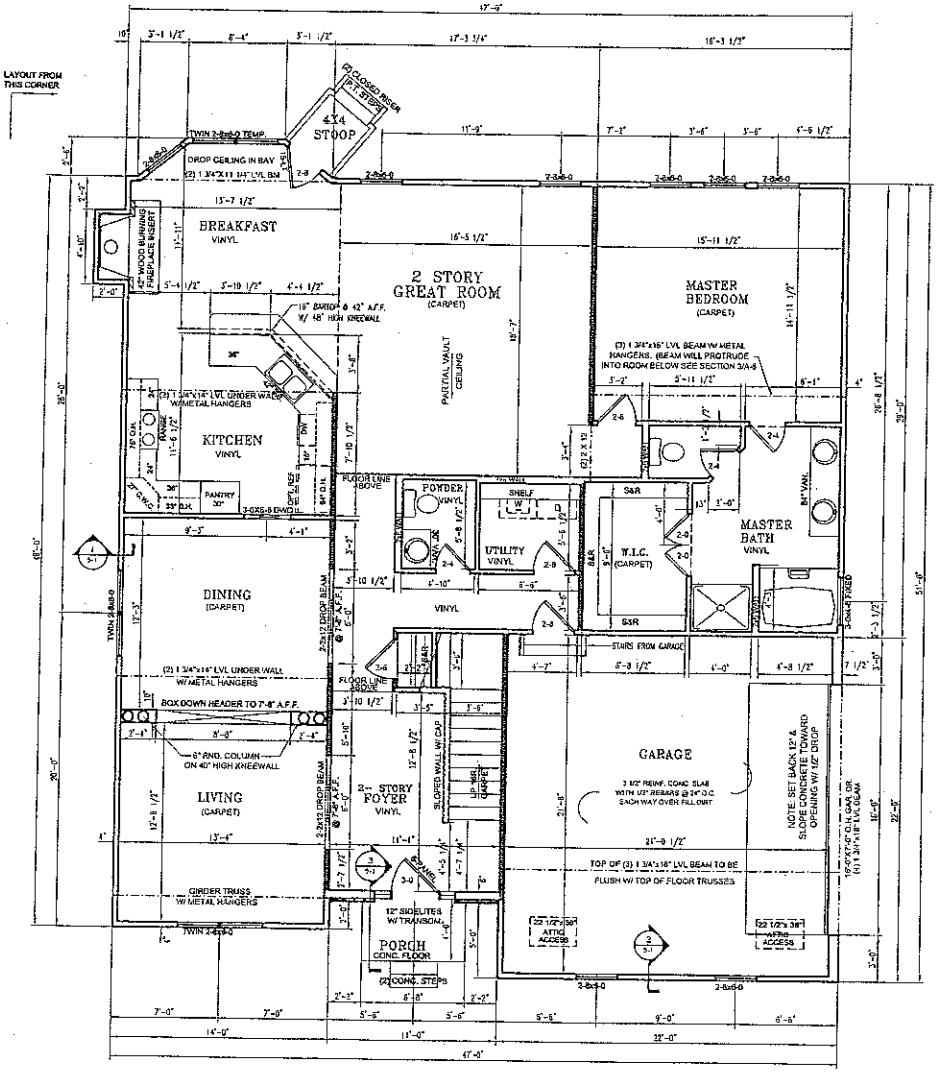

1 / A-3 FIRST FLOOR PLAN
SCALE: 1/8" = 1'-0"

THIS PLAN IS FORMATED FOR 1/8" SCALE IF PRINTED ON 11" X 17" PAPER

PROPERTY OF AMERICA'S HOME PLACE INC.
© COPYRIGHT 1992
- ALL RIGHTS RESERVED -

PETER & VIRGINIA MORREALE

Sheet No. A-3

FINAL PLANS


GENERAL NOTES:

1. MINIMUM CEILING HEIGHT TO BE 8'-1 1/2"
2. WINDOW & EXTERIOR DOOR HEADER HEIGHT TO BE 6'-11 1/2" UNLESS NOTED OTHERWISE (EXCEPTIONS O.H. GARAGE DOOR, GARAGE ENTRY DOOR.)
3. ALL TUBS / SHOWERS ARE TO HAVE NAILERS AT FLANGE.
4. ALL PLUMBING FIXTURES SHOWN ARE REPRESENTATIVE OF SIZE AND LOCATION ONLY. ACTUAL STYLE & BRAND OF FIXTURES MAY VARY PER OFFICE LOCATION.
5. ALL HATCHED WALLS REPRESENT INTERIOR LOAD BEARING WALLS TYP.
6. CLOSET SHELF HEIGHT OFFOF FLOOR= 65" FOR A SINGLE & 42" / 84" FOR A DOUBLE.


Acknowledgement Of Plans Submittal ONLY!

_____ Date 26 Oct 09

_____ Date _____

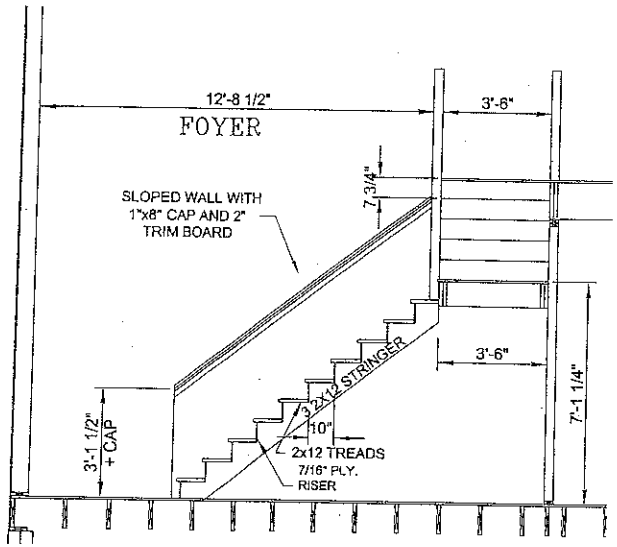

2 / A-4 STAIR DETAIL
SCALE: 1/4" = 1'-0"

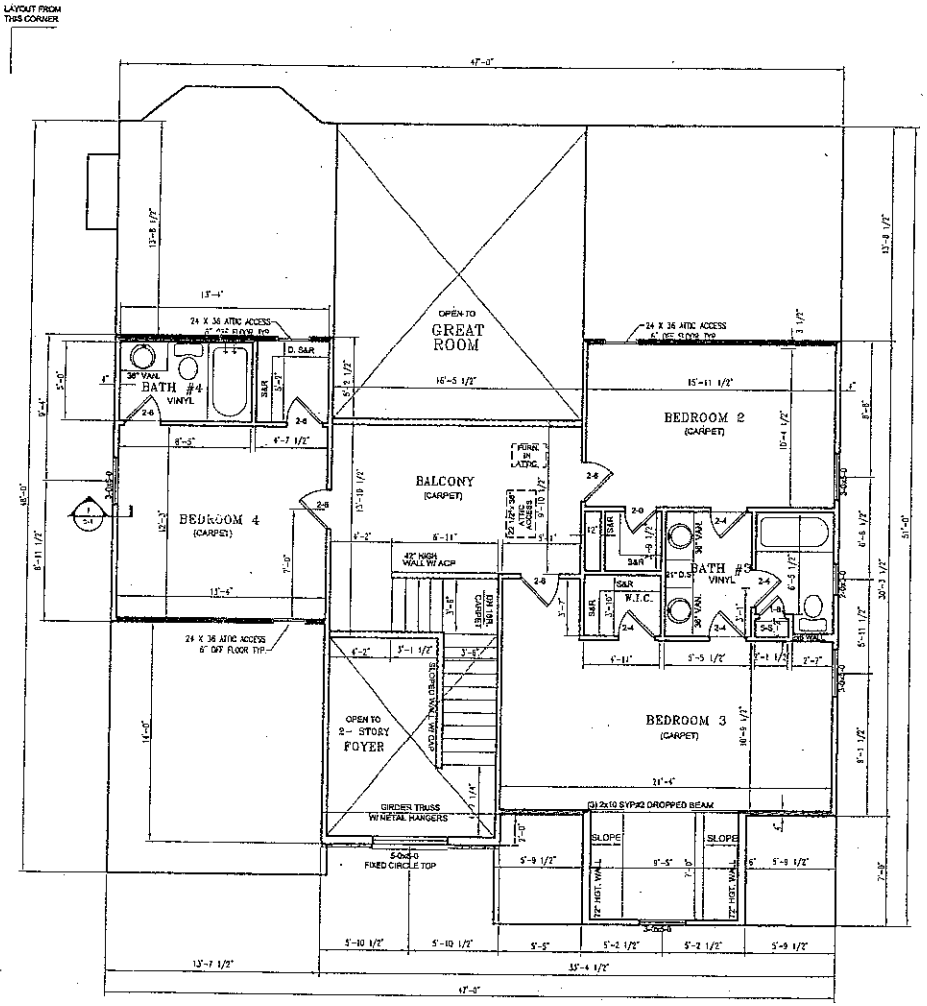

1 / A-4 SECOND FLOOR PLAN
SCALE: 1/8" = 1'-0"

THIS PLAN IS FORMATED FOR 1/8" SCALE IF PRINTED ON 11" X 17" PAPER

SIGN - DATE

SIGN - DATE

PROPERTY OF AMERICA'S HOME PLACE INC.

© COPYRIGHT 1995 - ALL RIGHTS RESERVED -

THE TRADITIONS PLAN FOR PETER & VIRGINIA MORREALE

BUILD OFFICE: STATESVILLE

ROCKCASTLE DRIVE, SHOP PLANS NC 28676

AREAS:
FIRST FLOOR: 1845
SECOND FLOOR: 1592
TOTAL HEATED: 3437
GARAGE: 476
FRONT PORCH: 27
REAR PORCH: 16

DRAWN BY: JASON ADKINS

SOLID BY: SCOTT OLDENBURG

PRELIM DATE: 2-25-09
FINAL DATE:
REVISED:

SHEET NO. A-4 OF #NO