
Acknowledgement of
Plans Submittal ONLY!
Date 8/22/05
Date 7/28/05
6'-3"

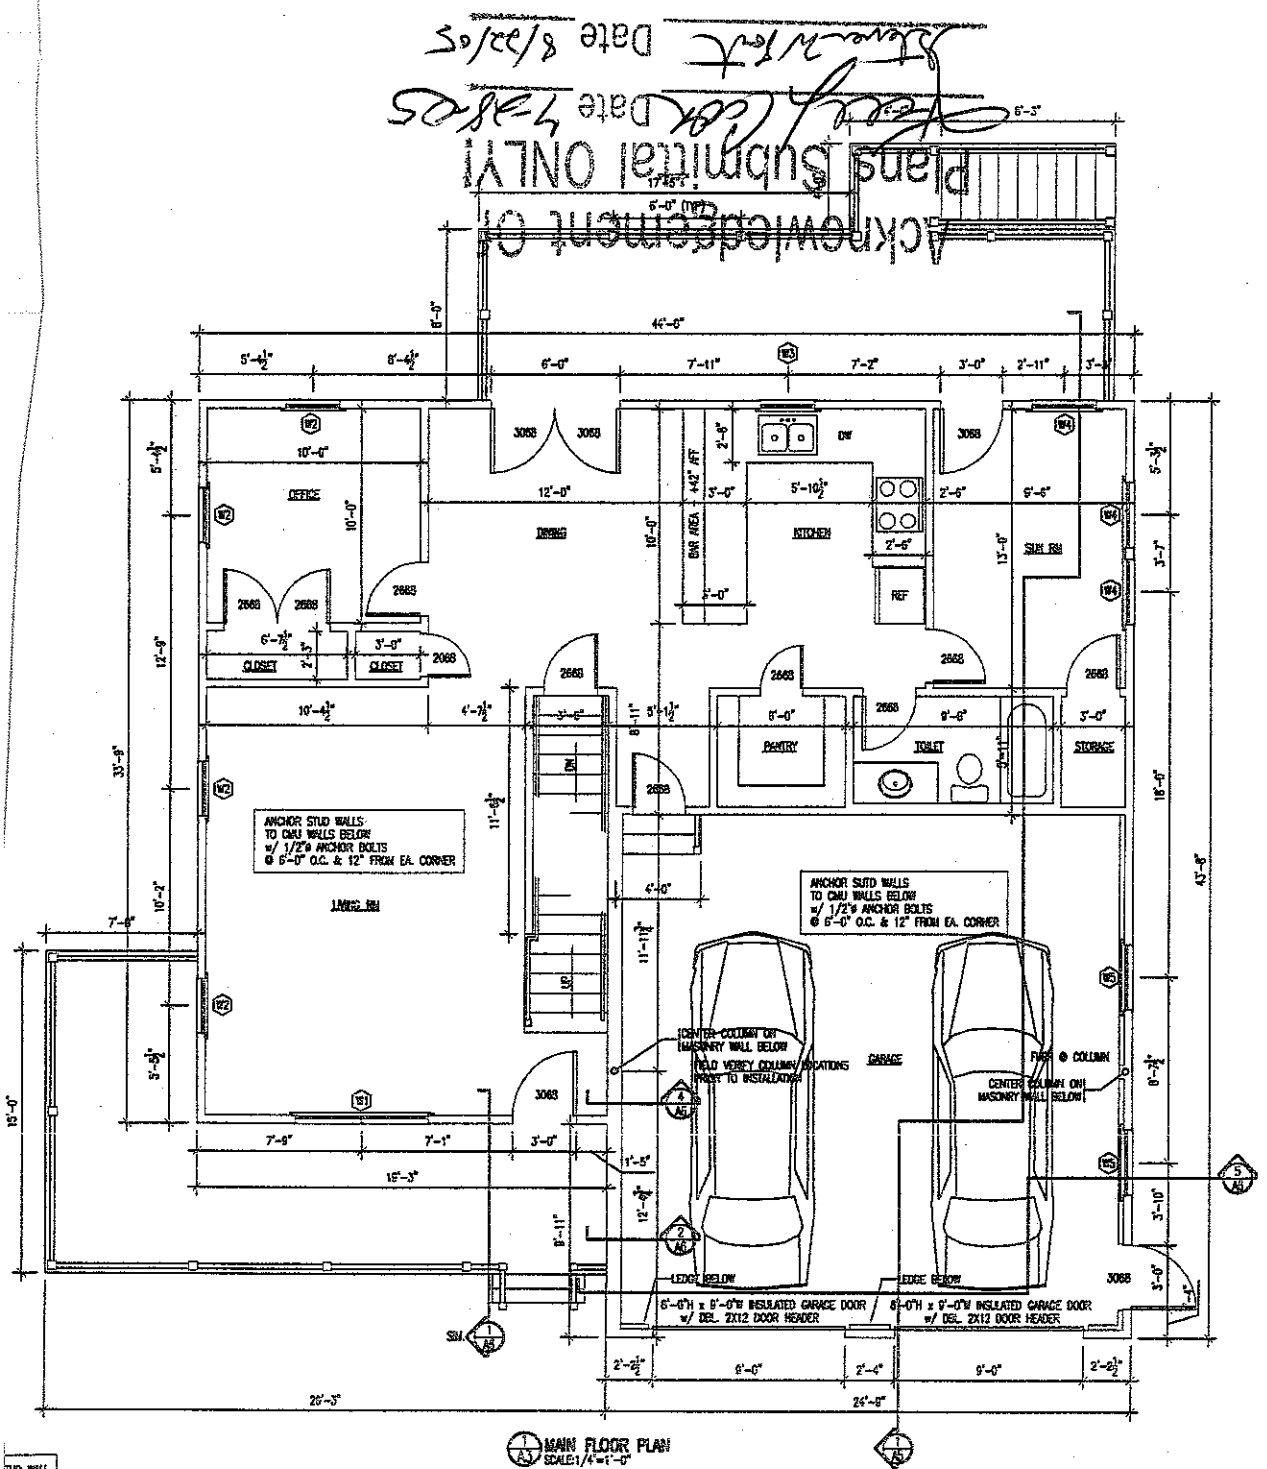

1 MAIN FLOOR PLAN
SCALE: 1/4"=1'-0"

WINDOW SCHEDULE
W1 DBL. 3'-0"x5'-0" DBL. HUNG WINDOW @ 2'-0" AFF.
W2 2'-6"x5'-0" DBL. HUNG WINDOW @ 2'-0" AFF.
W3 2'-6"x3'-6" DBL. HUNG WINDOW @ 3'-4" AFF.
W4 3'-0"x5'-0" DBL. HUNG WINDOW @ 2'-0" AFF.
W5 3'-0"x5'-0" DBL. HUNG WINDOW @ 3'-6" AFF.
W6 3'-0"x5'-0" DBL. HUNG WINDOW @ 1'-0" AFF.
W7 2'-0"x4'-0" DBL. HUNG WINDOW @ 3'-0" AFF.
W8 3'-0"x5'-0" DBL. HUNG WINDOW @ 1'-6" AFF.

JOHN E. SMITH · DESIGNS
1655 25th AVE DR NE #133
HICKORY, NORTH CAROLINA 28601
PHONE (828) 217-6117
EMAIL johnesmithdesigner.net

JOHN E. SMITH · DESIGNS


THESE DRAWINGS ARE THE PROPERTY OF JOHN E. SMITH DESIGNS AND ARE NOT TO BE SOLD, COPIED OR RE-USED IN ANY WAY WITHOUT THE CONSENT OF THE DESIGNER OF RECORD. ANY DISCREPANCIES ARE TO BE BROUGHT TO THE ATTENTION OF JOHN E. SMITH DESIGNS.

PROJECT
A NEW HOME FOR:
MR. & MRS. STEVE PORTER
STATESVILLE NORTH CAROLINA

SHEET
MAIN FLOOR PLAN
UPPER FLOOR PLAN

DATE
04/18/05

SHEET NO
A3
OF

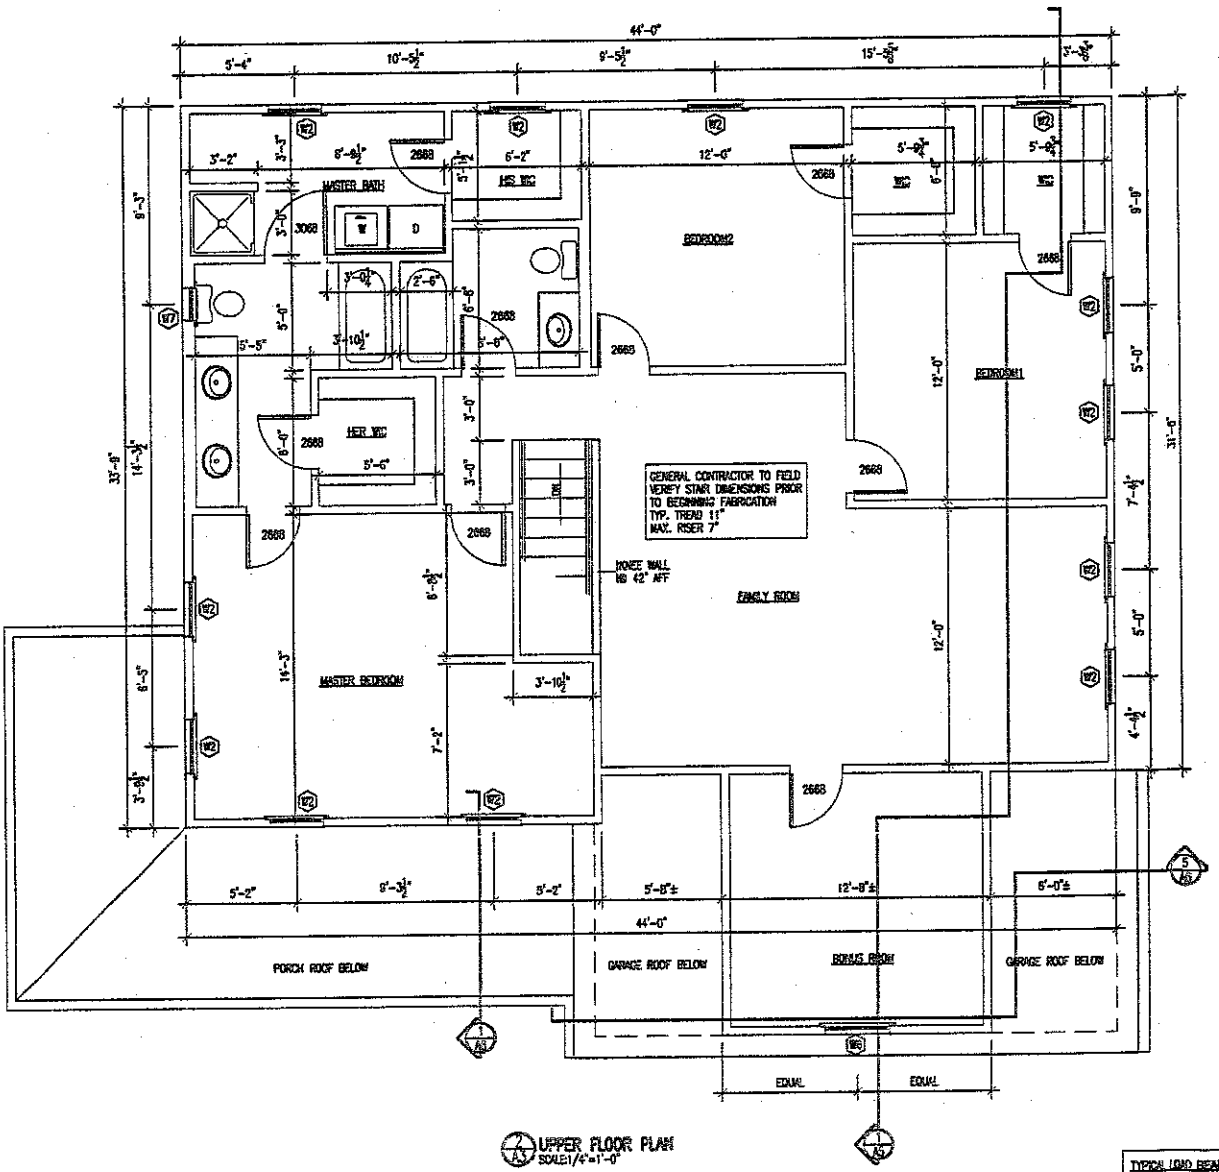

UPPER FLOOR PLAN
SCALE: 1/4"=1'-0"

TYPICAL LOAD BEARING INTERIOR
2X4 WOOD STUDS @ 16" O.C.

TYPICAL NON-LOAD BEARING INTERIOR
2X4 WOOD STUDS @ 16" O.C.

TYPICAL EXTERIOR STUD WALL
2X4 WOOD STUDS @ 16" O.C.