
100% COMPLETE

NOTE:MINIMUM 9'-1 1/8" CLG. HT UNDER ROOF

NOTE: CLOSET SHELF HGT. OFF FLOOR = 65" (SGL.) 42" & 84" (DBL.)

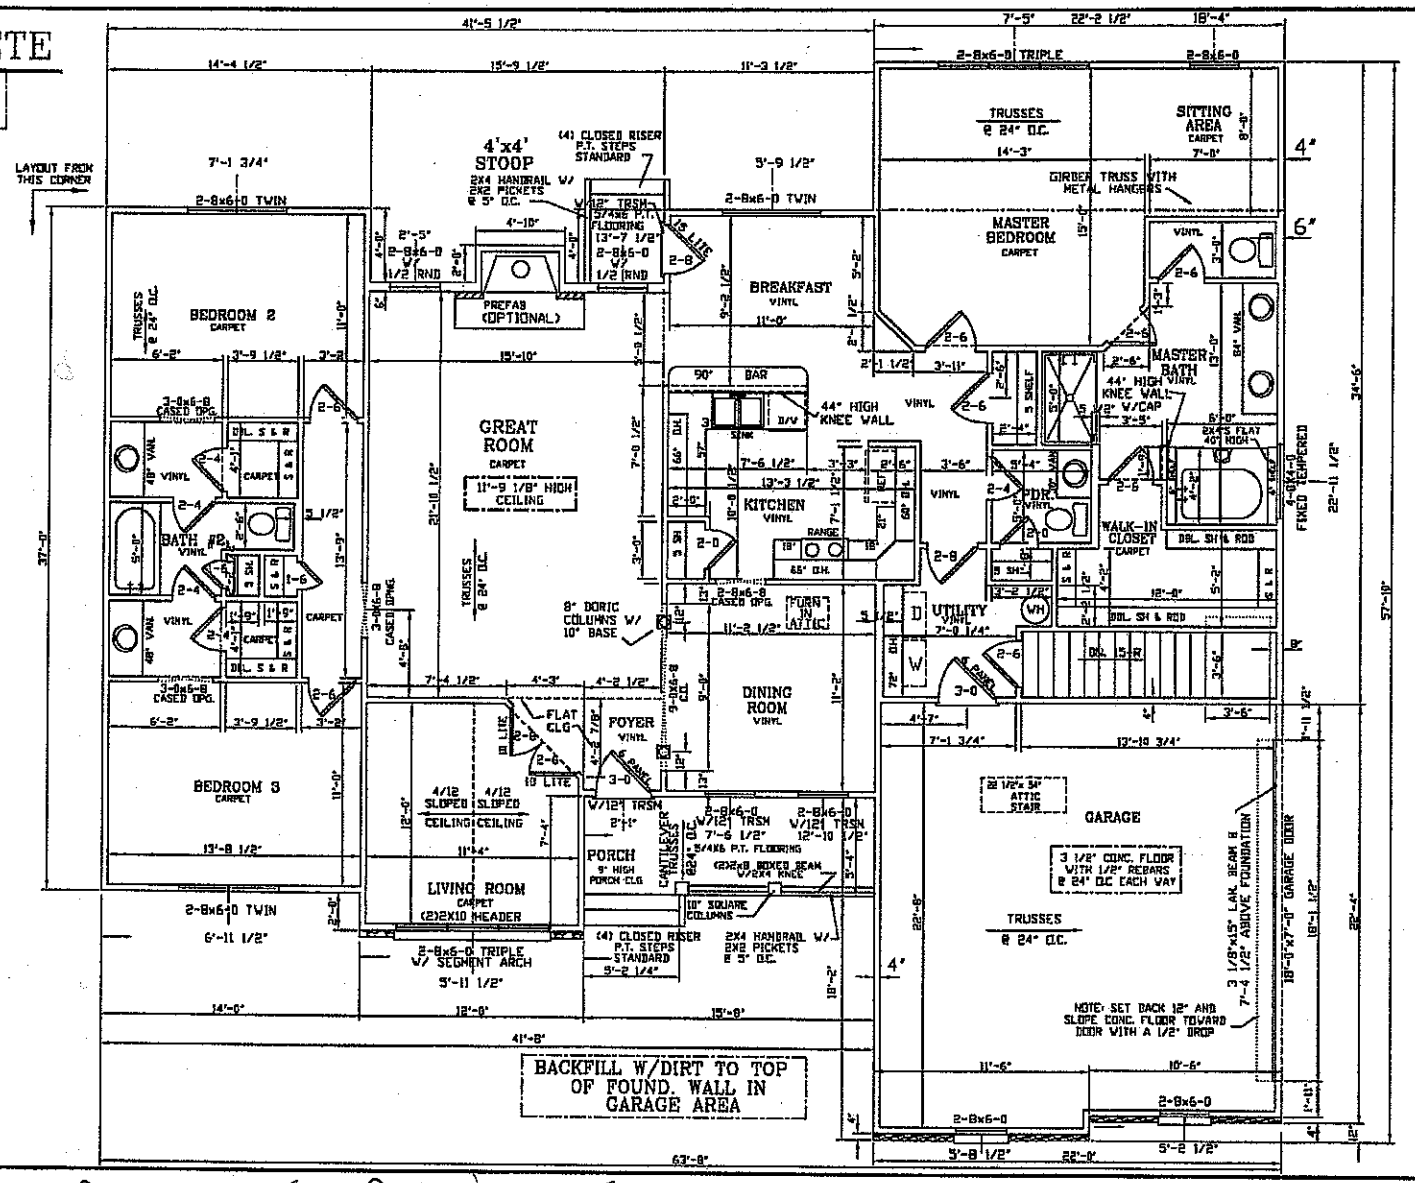

2x4 EXTERIOR WALLS
UNLESS OTHERWISE NOTED

SHEET No. 1 OF 8

FLOOR PLAN

SCALE 1/8" = 1'-0"

DRAWN BY

TITLE BY

DATE REVISIONS

ADF 03/10

THE WATERSTONE II

AREAS:

HEATED	2180 S.F.
BASEMENT	2180 S.F.
GARAGE	494 S.F.
FRONT PORCH	83 S.F.
REAR STOOP	16 S.F.

CUSTOMIZED BY "AMERICA'S HOME PLACE INC."

DESIGNED BY: ATLANTA PLAN SOURCE INC.

FOR

© COPYRIGHT 2007 - ALL RIGHTS RESERVED -

NOTE: VIOLATORS OF COPYRIGHT WILL PROSECUTED TO THE FULLEST EXTENT OF THE LAW
THIS PLAN IS IN VIOLATION OF THE FEDERAL COPYRIGHT ACT
TO REPORT COPYRIGHT VIOLATIONS CALL (770) 662-1188
REWARD FOR RECOVERING AN ACTUAL COPYRIGHT INFRINGEMENT.

THE USE OF THIS PLAN BY ANYONE OTHER THAN AN AGENT OF "THE HOME PLACE" IS IN VIOLATION OF THE FEDERAL COPYRIGHT ACT

Acknowledgement Of Plans Submittal ONLY!

Date 3-22-06

Date 5-23-06

3-1-06

REVERSE PLAN

UNFINISHED OPEN BASEMENT