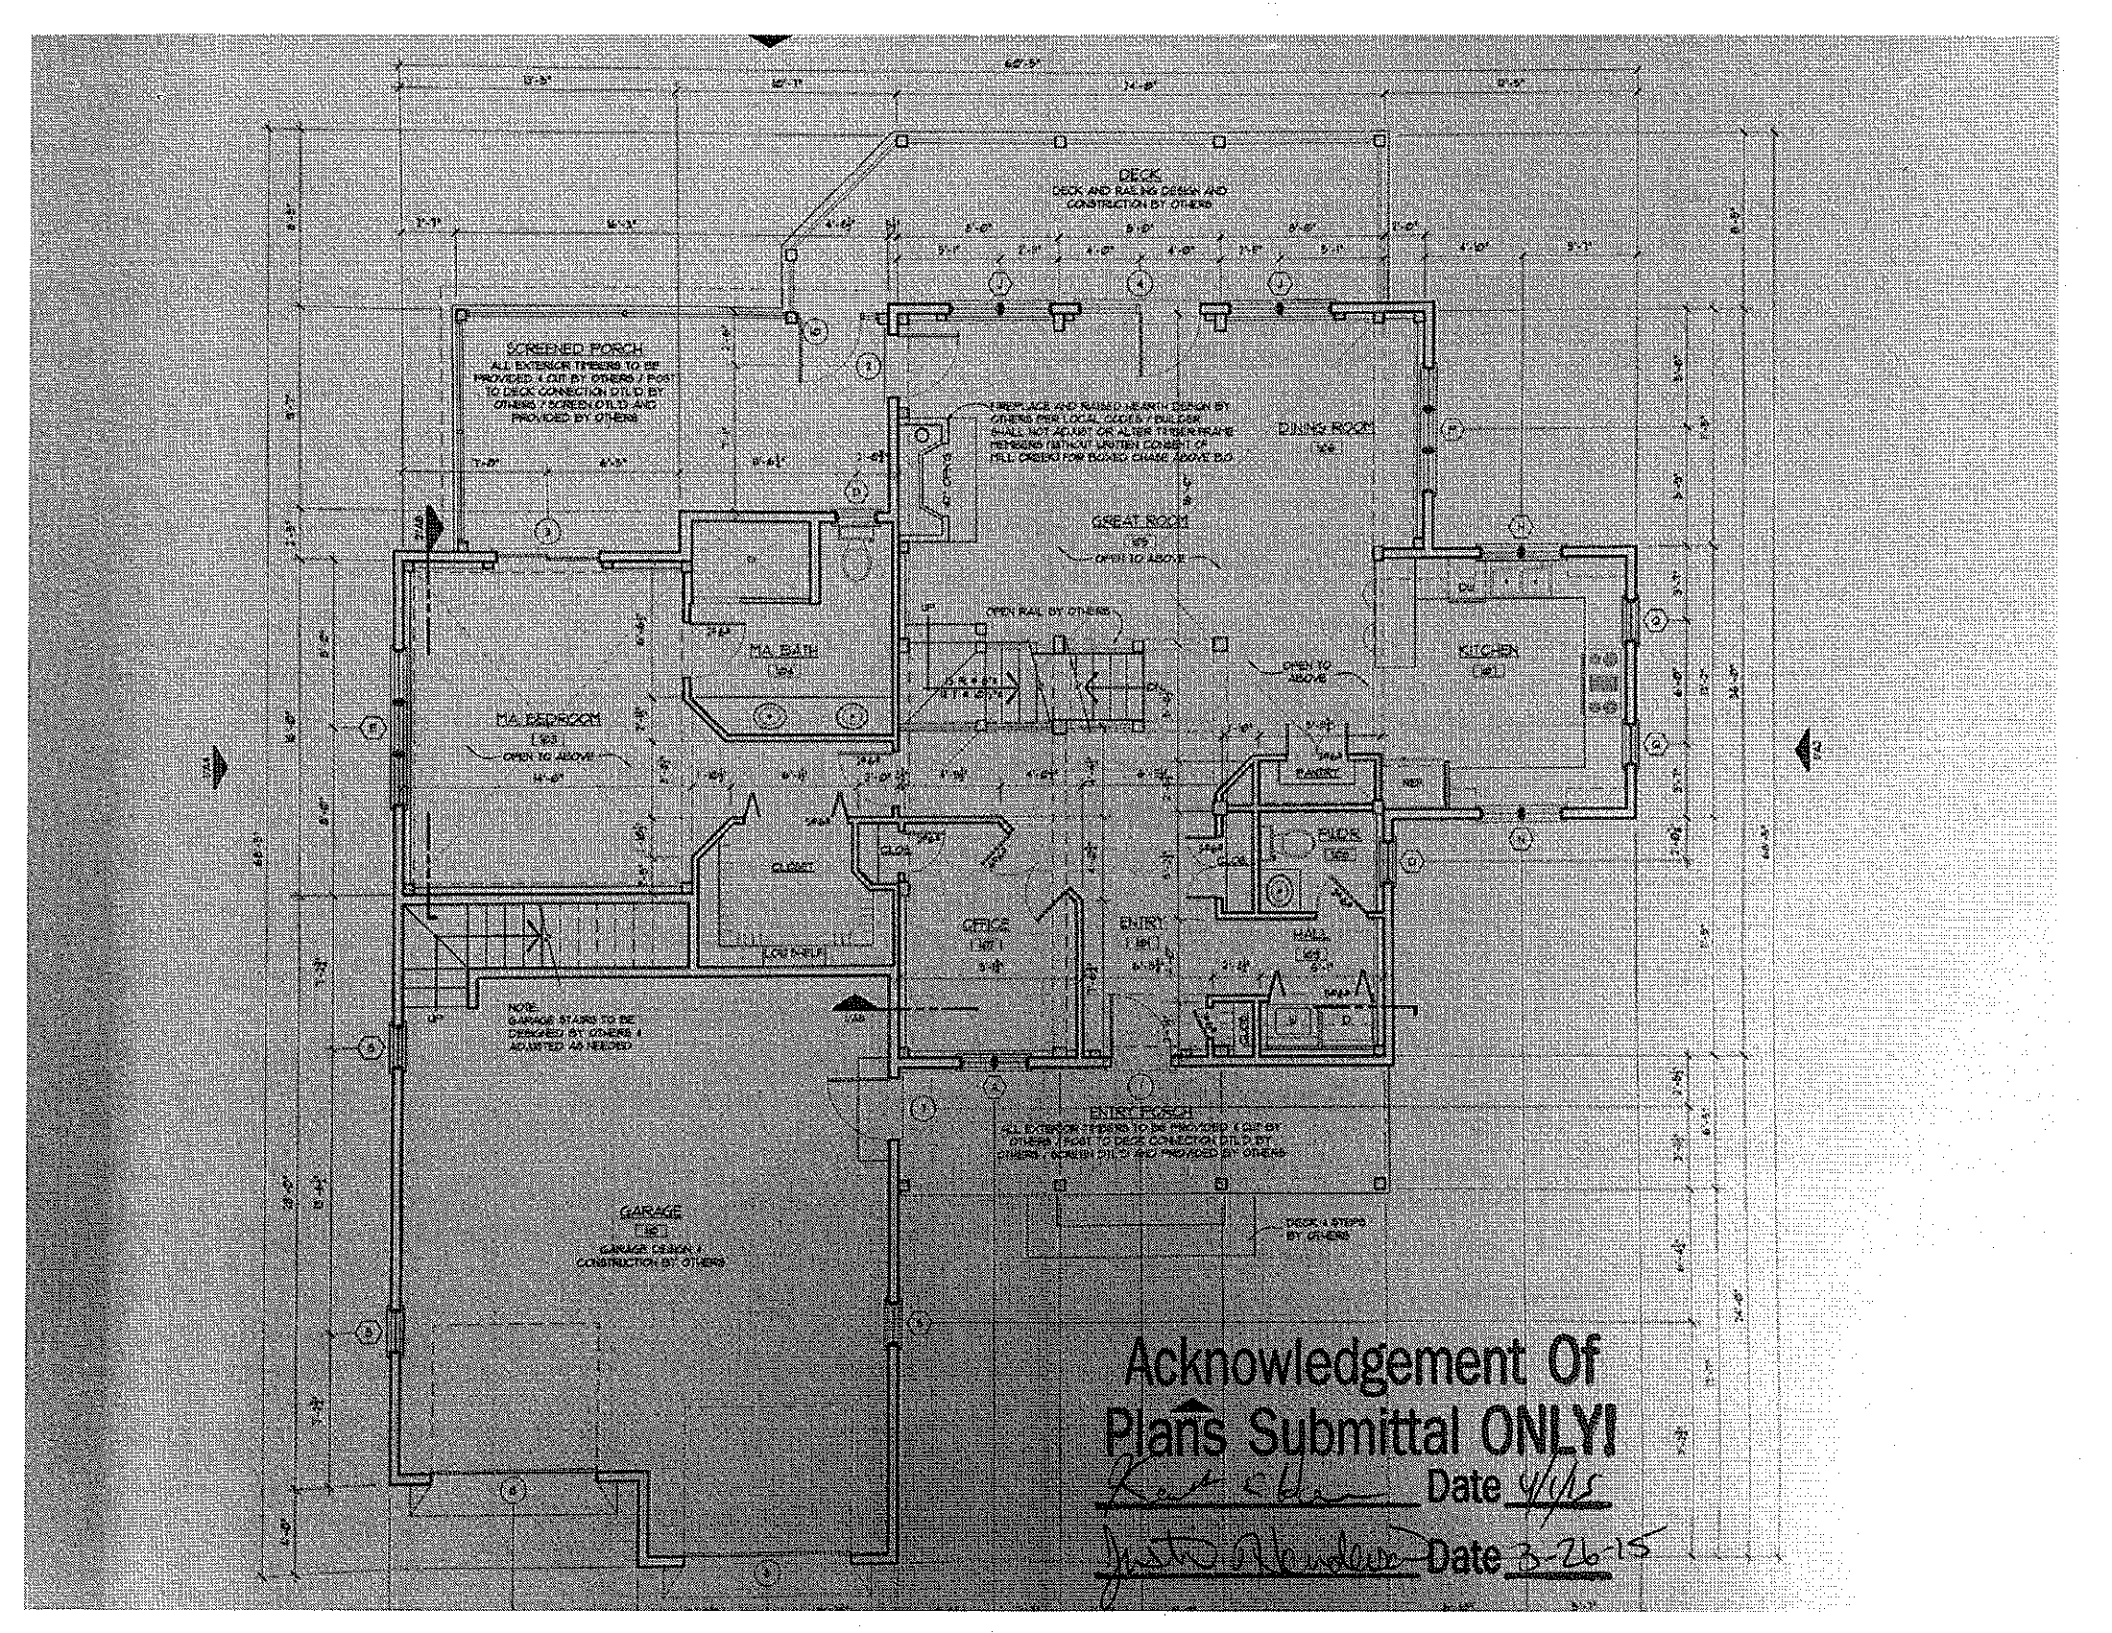


Acknowledgement Of Plans Submittal ONLY!


Date 4/15

Date 3-26-15

Acknowledgement Of
Plans Submittal ONLY!

Date

Date 3-26-15

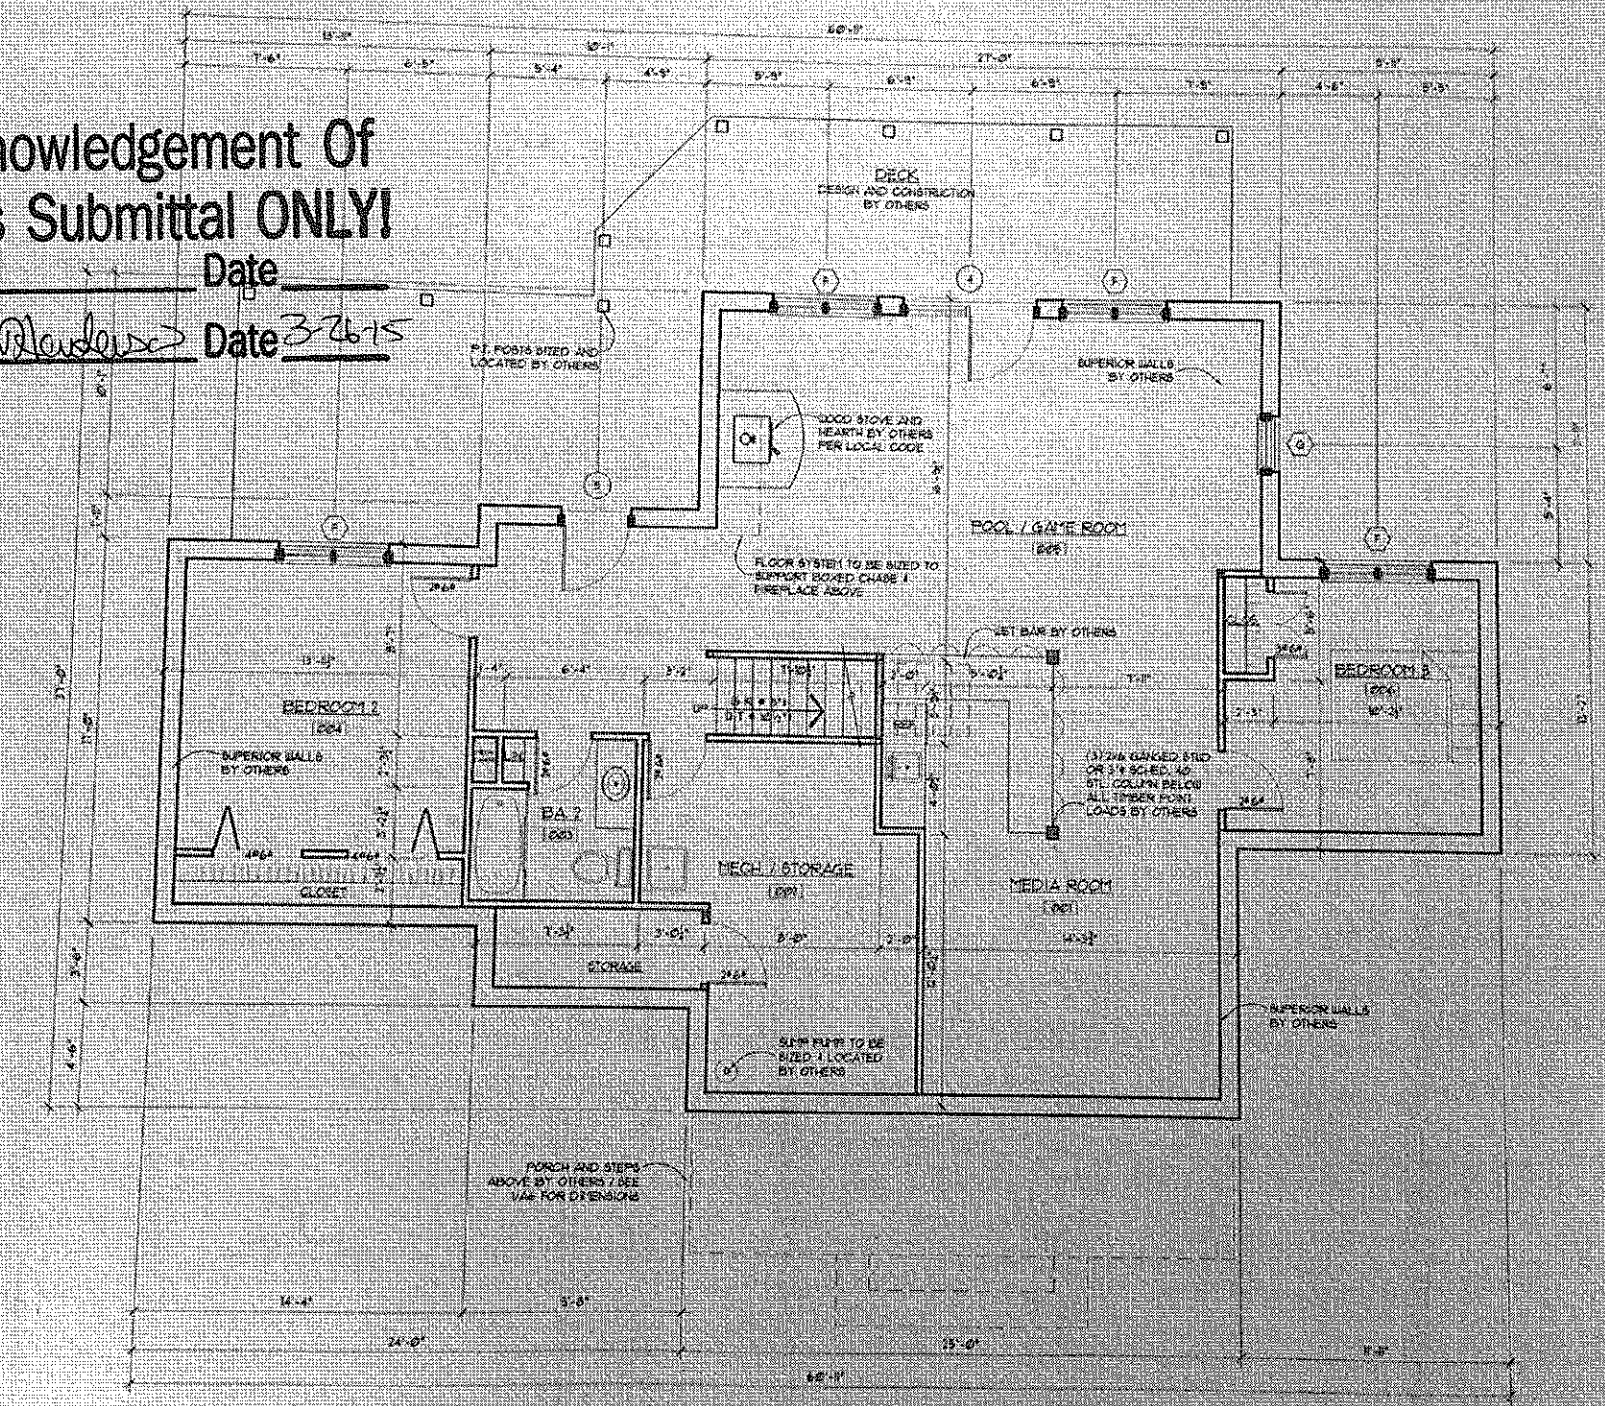

1 LOWER FLOOR PLAN
AB 1566 HEATED SF BY OTHERS SCALE: 1/4" = 1'-0"

NOTE
THIS IS NOT A FOUNDATION PLAN