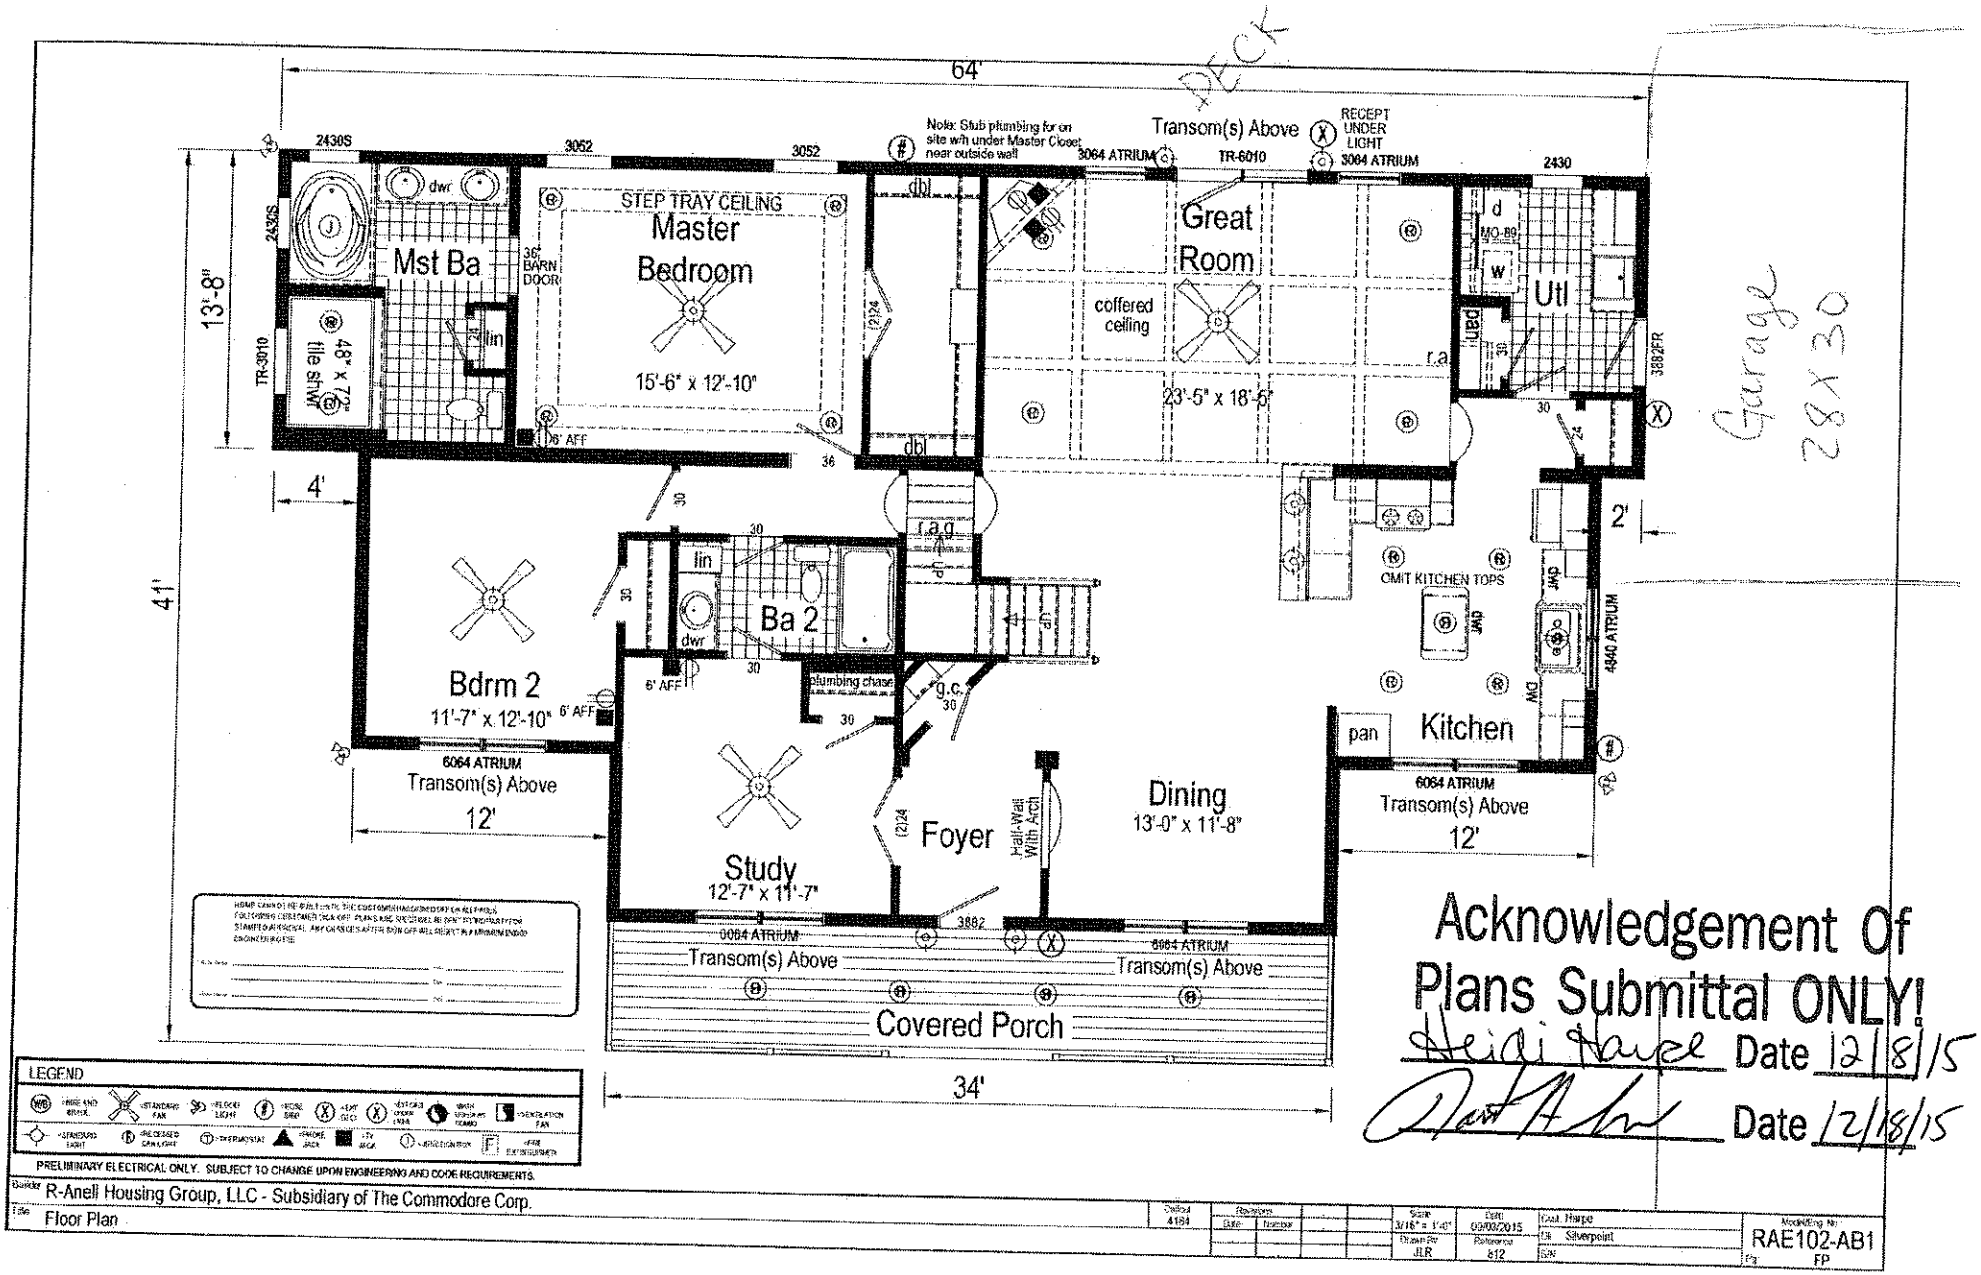


LEGEND

PRELIMINARY ELECTRICAL ONLY. SUBJECT TO CHANGE UPON ENGINEERING AND CODE REQUIREMENTS.

Builder R-Anell Housing Group, LLC - Subsidiary of The Commodore Corp.


File Floor Plan

Acknowledgement Of Plans Submittal ONLY!

Heidi Hauer Date 12/8/15

Date 12/18/15

Acknowledgement Of
Plans Submittal ONLY!
Date 12/8/15
Date 12/8/15

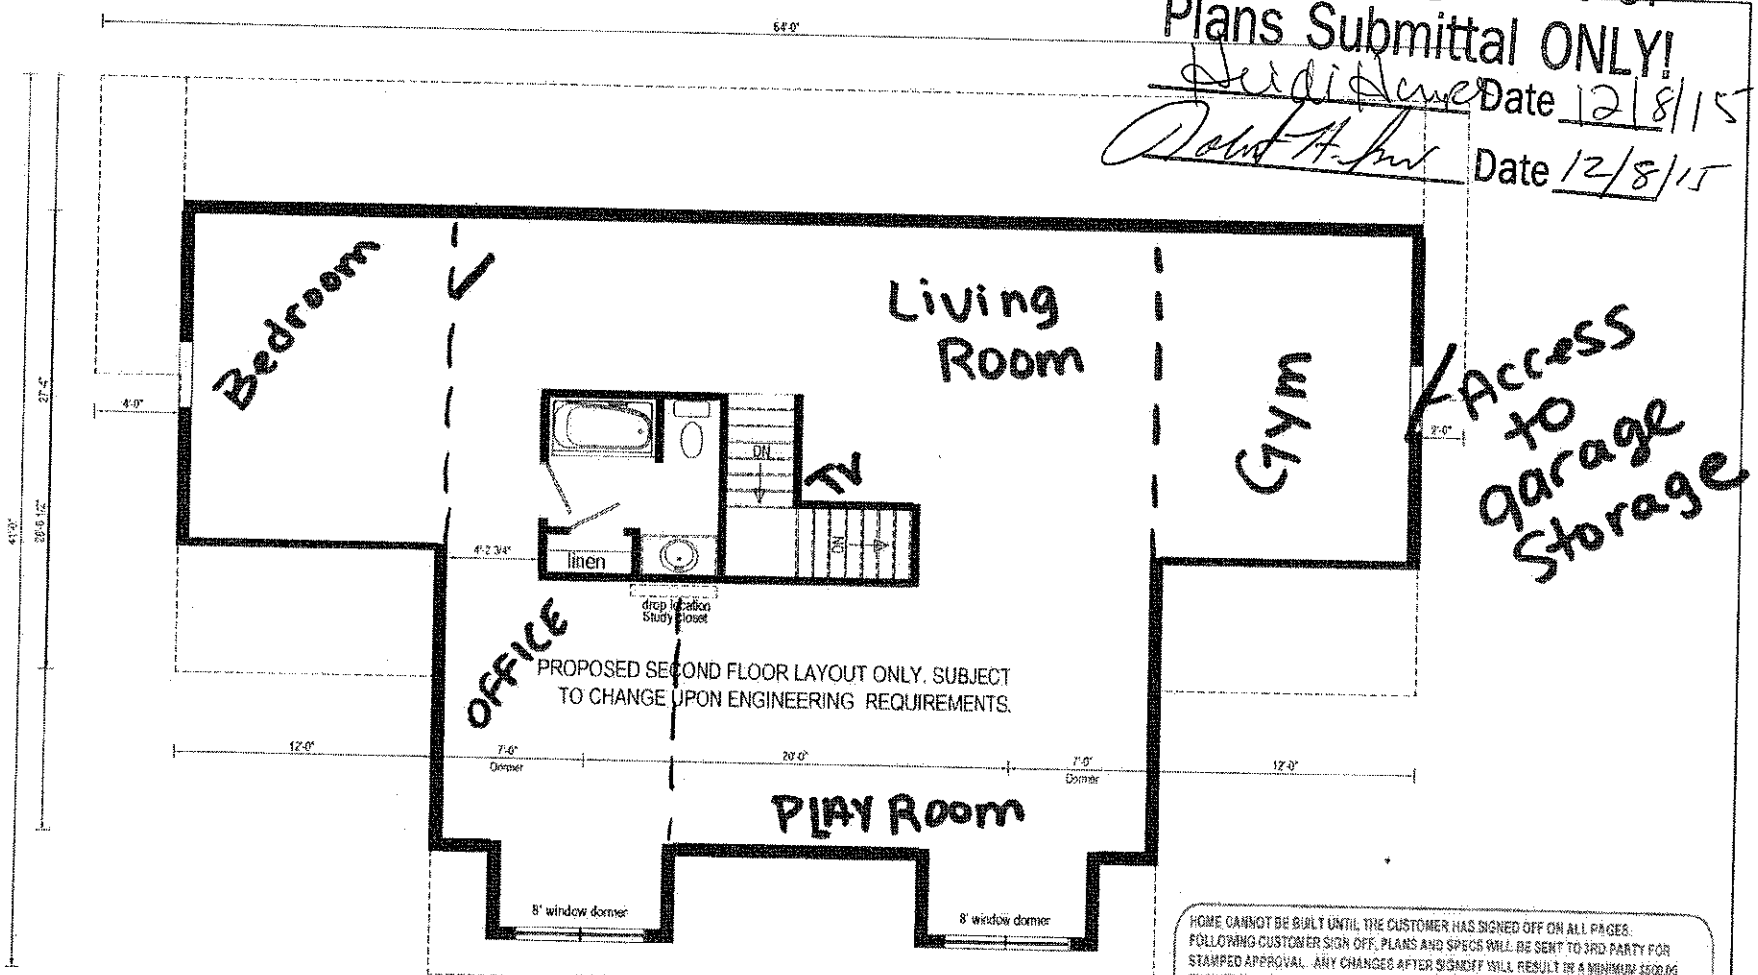

HOME CANNOT BE BUILT UNTIL THE CUSTOMER HAS SIGNED OFF ON ALL PAGES. FOLLOWING CUSTOMER SIGN OFF, PLANS AND SPECS WILL BE SENT TO 3RD PARTY FOR STAMPED APPROVAL. ANY CHANGES AFTER SIGNOFF WILL RESULT IN A MINIMUM $500.00 ENGINEERING FEE

Home Owner: _____ Date: _____

_____ Date: _____

Retailer: _____ Date: _____

Builder: R-Anell Housing Group, LLC - Subsidiary of The Commodore Corp.
Title: FP Cape
Cutsf: 4164
Revisions: Date / Number
Scale: 1'-0" = 1'-0"
Drawn By:
Sale:
Reference: 612
Elev: Rear
Int: Silverpoint
Elev:
Modeling By: RAE102-AB1
Pg: ---