FINAL PLANS


GENERAL NOTES:

1. MINIMUM CEILING HEIGHT TO BE 9'-1 1/2"
2. WINDOW & EXTERIOR DOOR HEADER HEIGHT TO BE 6'-11 1/2" UNLESS NOTED OTHERWISE (EXCEPTIONS O.H. GARAGE DOOR, GARAGE ENTRY DOOR.)
3. ALL TUBS / SHOWERS ARE TO HAVE NAILERS AT FLANGE.
4. ALL PLUMBING FIXTURES SHOWN ARE REPRESENTATIVE OF SIZE AND LOCATION ONLY. ACTUAL STYLE & BRAND OF FIXTURES MAY VARY PER OFFICE LOCATION.
5. ALL HATCHED WALLS REPRESENT INTERIOR LOAD BEARING WALLS TYP.
6. CLOSET SHELF HEIGHT OFF OF FLOOR= 65" FOR A SINGLE & 42" / 84" FOR A DOUBLE.
7. SMOOTH CEILINGS IN ALL HEATED AREAS TYP. (GARAGE CEILING TO BE STANDARD TEXTURE)

Acknowledgement Of Plans Submittal ONLY!


Date 11/13/08

Date

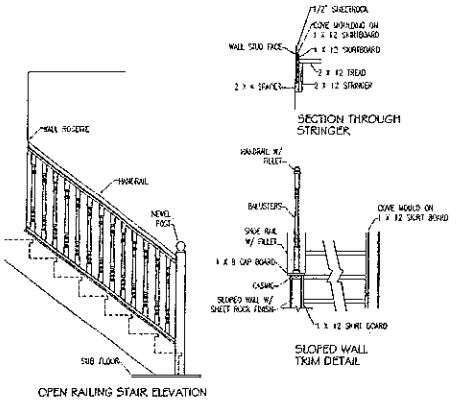

OPEN RAILING STAIR ELEVATION

2 / A-3 OPEN RAILING DETAIL
SCALE: 1/4" = 1'-0"

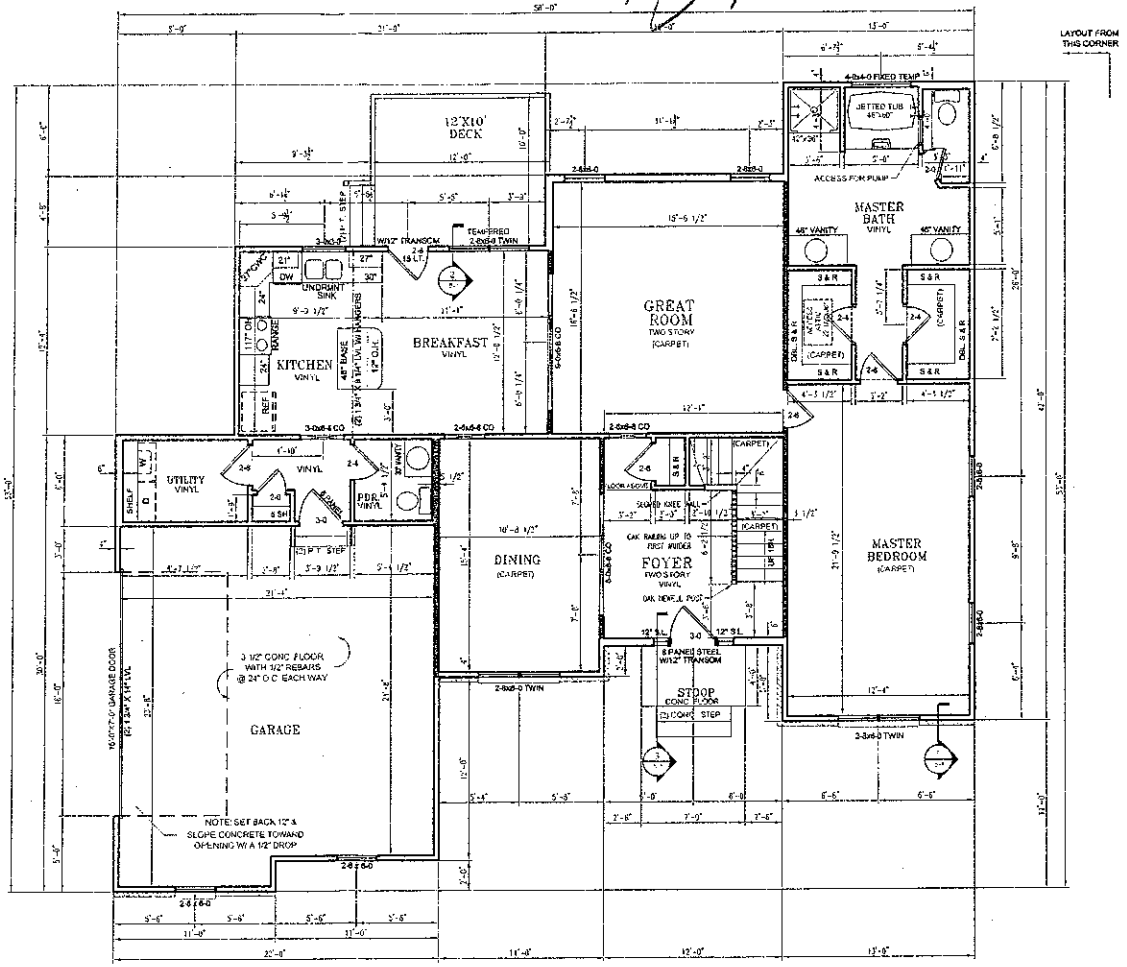

1 / A-3 FIRST FLOOR PLAN
SCALE: 1/8" = 1'-0"

THIS PLAN IS FORMATED FOR 1/8" SCALE IF PRINTED ON 11" X 17" PAPER

PROPERTY OF AMERICA'S HOME PLACE INC.

© COPYRIGHT 1993 ALL RIGHTS RESERVED

GERARDO CRUZADO


SHEET NO. A-3

FINAL PLANS


GENERAL NOTES:

1. MINIMUM CEILING HEIGHT TO BE 8'-1 1/2"
2. WINDOW & EXTERIOR DOOR HEADER HEIGHT TO BE 6'-11 1/2" UNLESS NOTED OTHERWISE (EXCEPTIONS O.H. GARAGE DOOR, GARAGE ENTRY DOOR.)
3. ALL TUBS / SHOWERS ARE TO HAVE NAILERS AT FLANGE.
4. ALL PLUMBING FIXTURES SHOWN ARE REPRESENTATIVE OF SIZE AND LOCATION ONLY. ACTUAL STYLE & BRAND OF FIXTURES MAY VARY PER OFFICE LOCATION.
5. ALL HATCHED WALLS REPRESENT INTERIOR LOAD BEARING WALLS TYP.
6. CLOSET SHELF HEIGHT OFFOF FLOOR= 65" FOR A SINGLE & 42" / 84" FOR A DOUBLE.
7. SMOOTH CEILINGS IN ALL HEATED AREAS TYP. (GARAGE CEILING TO BE STANDARD TEXTURE)

Acknowledgement Of Plans Submittal ONLY!
Date 4/13/98
Date

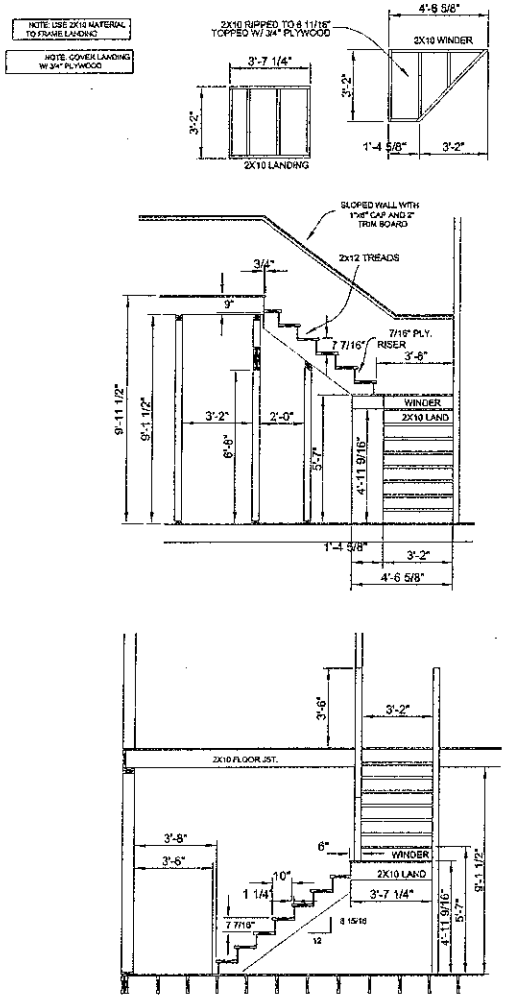

2 / A-4 STAIR DETAIL
SCALE: 1/8" = 1'-0"

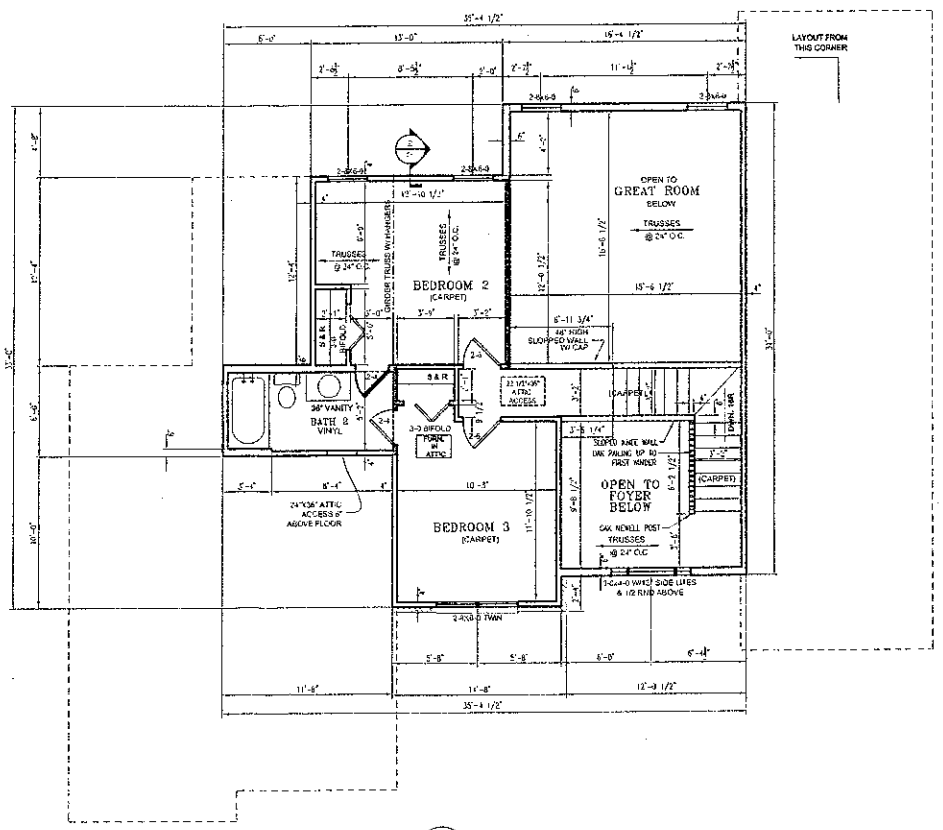

1 / A-4 SECOND FLOOR PLAN
SCALE: 1/8" = 1'-0"

THIS PLAN IS FORMATED FOR 1/8" SCALE IF PRINTED ON 11" X 17" PAPER.

PROPERTY OF AMERICA'S HOME PLACE INC.
© COPYRIGHT 1993

GERARDO CRUZADO

SHEET NO. A-4