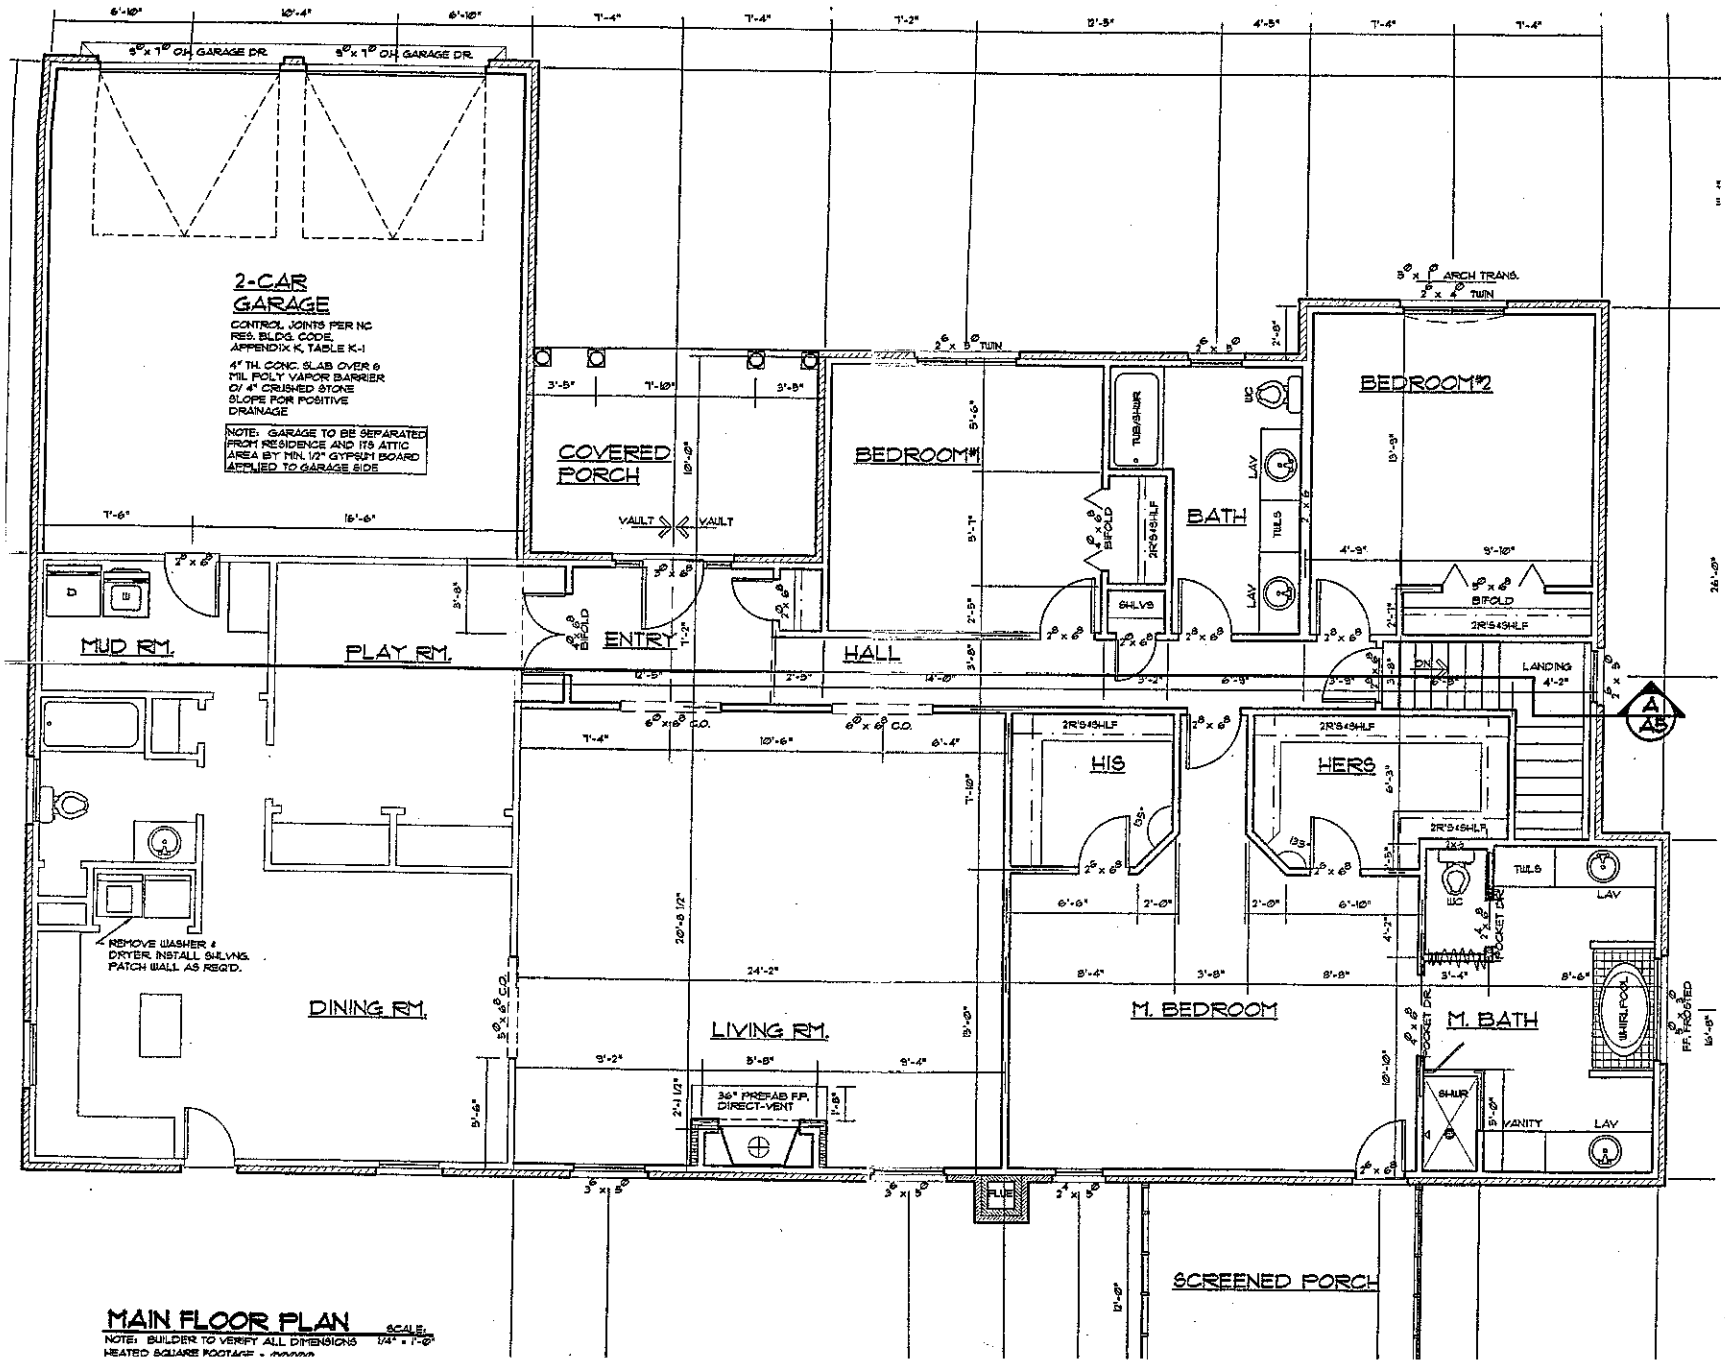


MAIN FLOOR PLAN

SCALE: 1/4" = 1'-0"

NOTE: BUILDER TO VERIFY ALL DIMENSIONS

HEATED SQUARE FOOTAGE = ######

Acknowledgement of Plans Submittal ONLY!

STEVE HEDRICK Date 2-1-06

Date _____