
2nd FLOOR
APPROX 1046 SQ FT

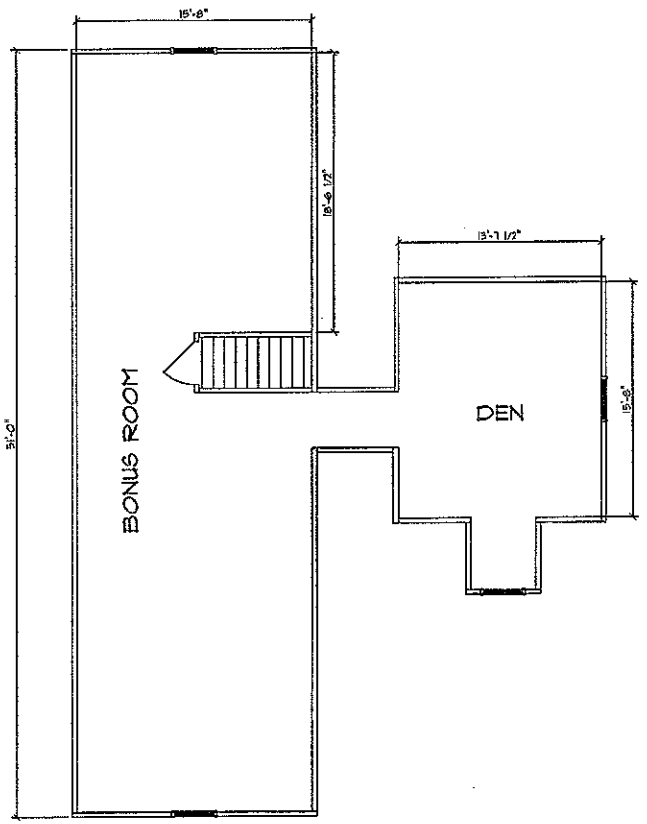

Justin Henderson
7-19-13

SCALE: 1/8" = 1'-0"

1 - ALL WORK SHALL MEET ALL LOCAL, STATE, AND NATIONAL BUILDING CODES THAT APPLY. 2 - THE CONTRACTOR SHALL VERIFY ALL DIMENSIONS BEFORE STARTING CONSTRUCTION. 3 - ALL DIMENSIONS SHOULD BE READ OR CALCULATED SCALED. 4 - NOT RESPONSIBLE FOR DRAWING DISCREPANCIES

DAVID TREXLER
OFFICE: 704-892-5591
CELL: 704-804-6591
dtrexler@clinebuilders.com
CLINE BUILDERS

DON & LEEANN BETTIS RESIDENCE

SECOND FLOOR PLAN

SQUARE FOOTAGE
FIRST FLOOR - 1836 S.F.
SECOND FLOOR - 1046 S.F.
GARAGE - 576 S.F.
FRONT PORCH - 81 S.F.
TOTAL FOOTAGE - 3606 S.F.

DRAWN BY:
K.J.

REVISIONS:
NONE

DATE DRAWN:
6/13/13

A.4