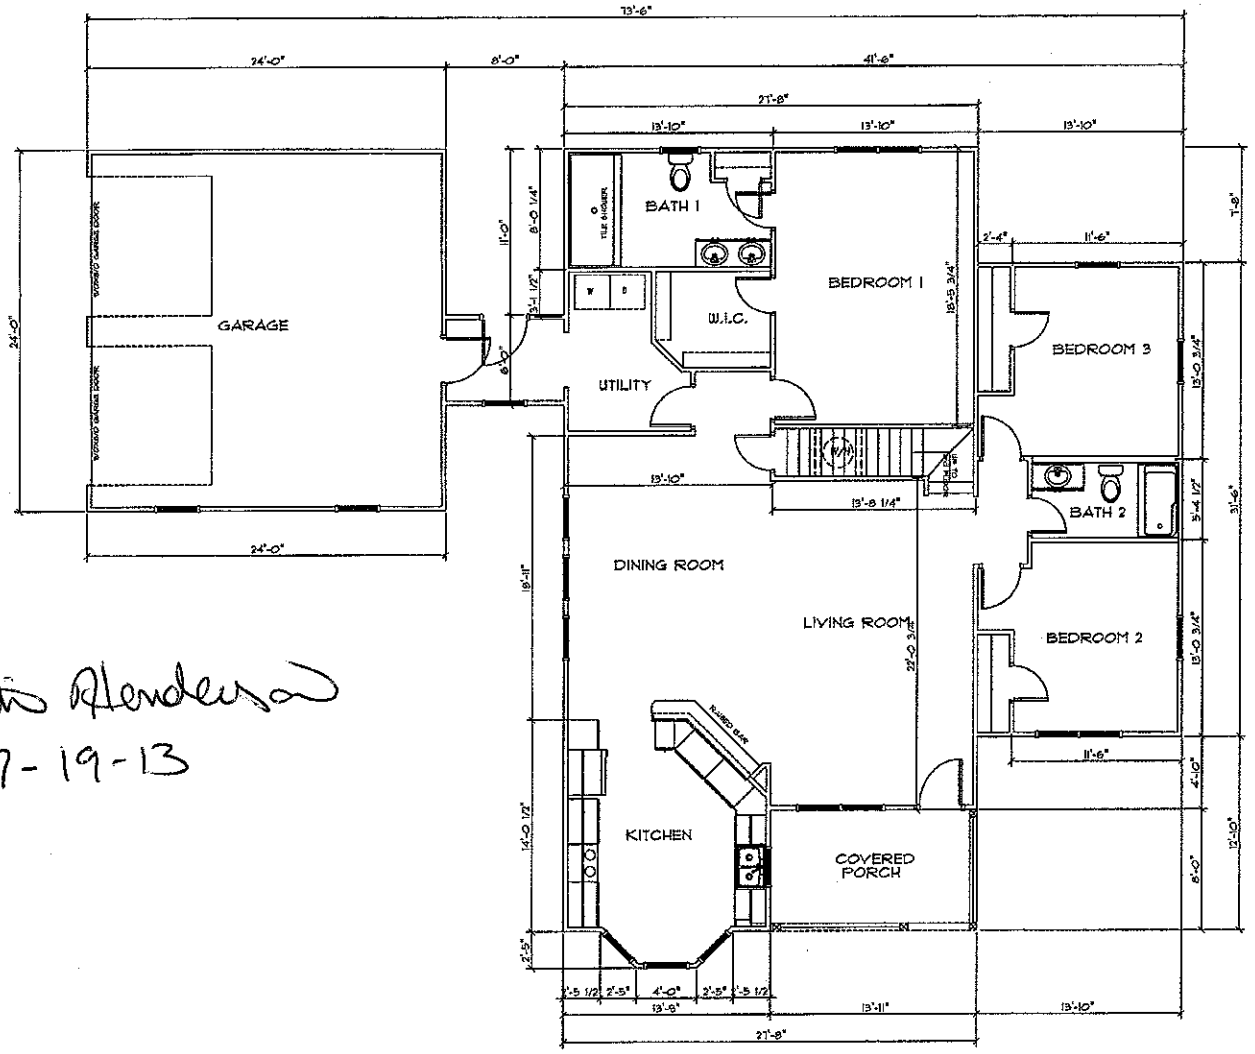


- Justin Henderson
7-19-13

SCALE: 1/8" = 1'-0"

1 - ALL WORK SHALL MEET ALL LOCAL, STATE, AND NATIONAL BUILDING CODES THAT APPLY. 2 - THE CONTRACTOR SHALL VERIFY ALL DIMENSIONS BEFORE STARTING CONSTRUCTION. 3 - ALL DIMENSIONS SHOULD BE READ OR CALCULATED AS SHOWN. 4 - NOT RESPONSIBLE FOR ERRORS OR OMISSIONS

DAVID TREXLER
OFFICE: 704-872-1591
CELL: 704-804-6531
dtrexler@clinebuilders.com
CLINE BUILDERS

DON & LEEANN BETTIS RESIDENCE
FIRST FLOOR PLAN

SQUARE FOOTAGE
FIRST FLOOR - 1836 S.F.
SECOND FLOOR - 1246 S.F.
GARAGE - 576 S.F.
FRONT PORCH - 81 S.F.
TOTAL FOOTAGE - 3855 S.F.

DRAWN BY: K.J.
REVISIONS: NONE
DATE DRAWN: 6/13/13

A.2