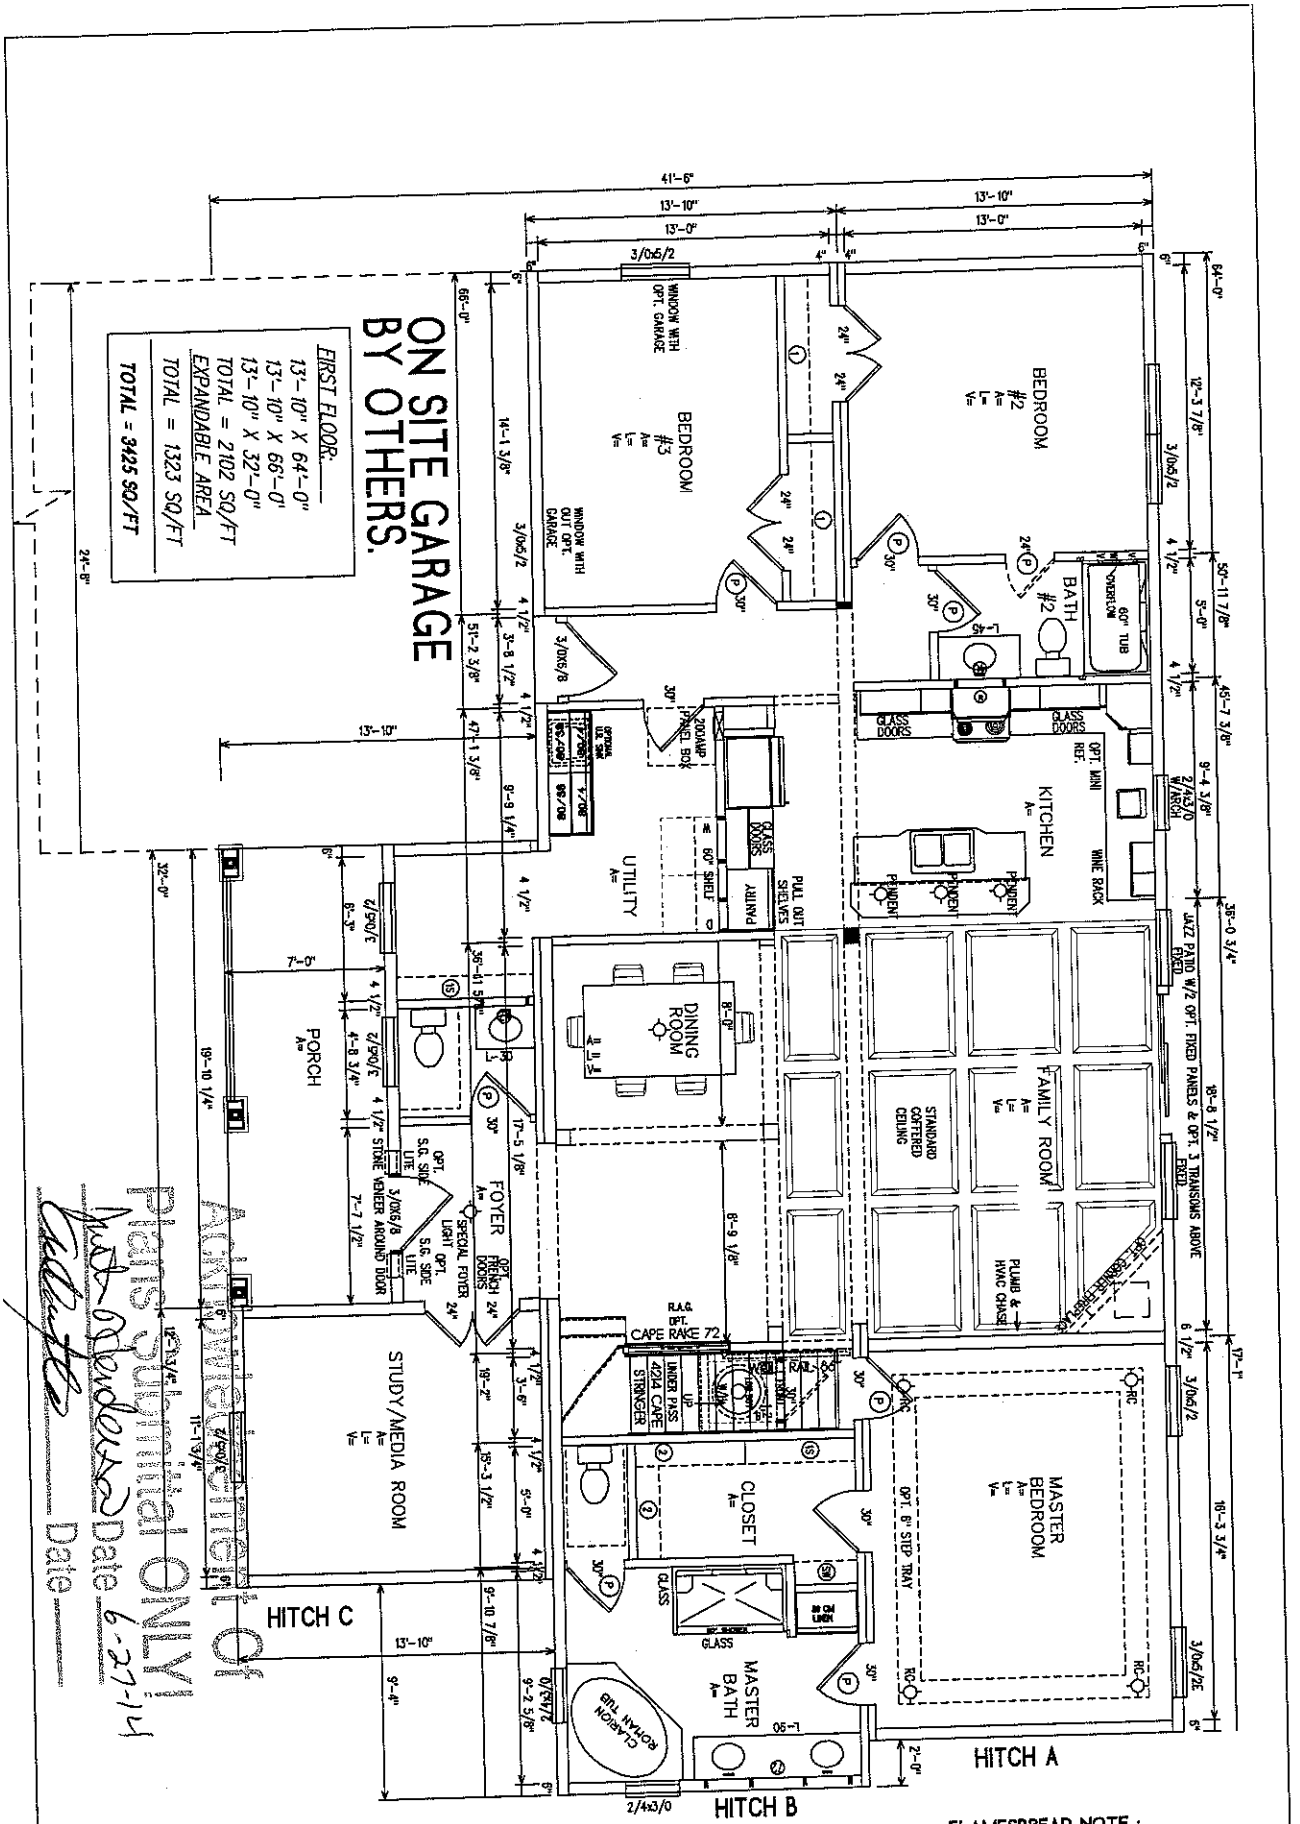


(S) =SHELF & ROD W/SHOE RACK UNDERNEATH			
(1) =1 SHELF	(2) =2 SHELVES		
(4) =4 SHELVES	(SW) =SWEATER SHELVES		
⊕ = DUCT CONNECTOR			
(5) =20"X25"RAG/DOOR	(7) =20"X25"RAG/WALL		
(6) =2'X10" OVER DOOR	(24) =24X42 MIRROR		
(40) =40X42 MIRROR	(58) =58X42 MIRROR		
(72) =72X42 MIRROR			

FLOOR PLAN LEGEND

E	EGRESS WINDOW	T	THERMOSTAT
	ELECTRICAL PANEL	S	SMOKE DETECTOR
A	22"x 30" ATTIC ACCESS	P	PRIVACY LOCK
R	STEREO	SG	SAFTEY GLAZED

EGRESS NOTE :
EGRESS WINDOWS MUST HAVE A MINIMUM NET CLEAR OPENING OF 5.7 SQ. FT. (5.0 SQ. FT. AT GRADE LEVEL). THE MINIMUM CLEAR WIDTH SHALL BE 20 INCHES, THE MINIMUM CLEAR HEIGHT SHALL BE 24 INCHES. THE SILL HEIGHT SHALL NOT EXCEED 44 INCHES ABOVE THE FLOOR. ALL MUST BE OPERABLE FROM THE INSIDE WITHOUT THE USE OF SEPERATE TOOLS.
STANDARD
TOTAL GLASS R.O.=339.84 SQ.FT.


FLAMESPREAD NOTE :
ALL WALL AND CEILING FINISHES MUST HAVE A FLAMESPREAD CLASSIFICATION OF LESS THAN 200. THE SMOKE DENSITY DEVELOPMENT RATING SHALL NOT BE GREATER THAN 450. ALL SMOKE DETECTORS ARE PROVIDED WITH A BATTERY BACKUP.

9'-0" FLAT THRU-OUT STD.

SERIAL # X
MODULAR

R-ANELL HOUSING GROUP, LLC
235 ANTHONY GROVE RD. CROUSE, N.C. 28033

TITLE: FLOOR PLAN FRIST FLOOR W/ OPTIONS
DESCRIPTION: EV-852 R-ANELL
DATE: 02/22/12
SCALE: 3/16"=1'-0"
DRAWN BY: RR
FILE NUMBER: XX
JOB NUMBER:
DRAWING NUMBER:

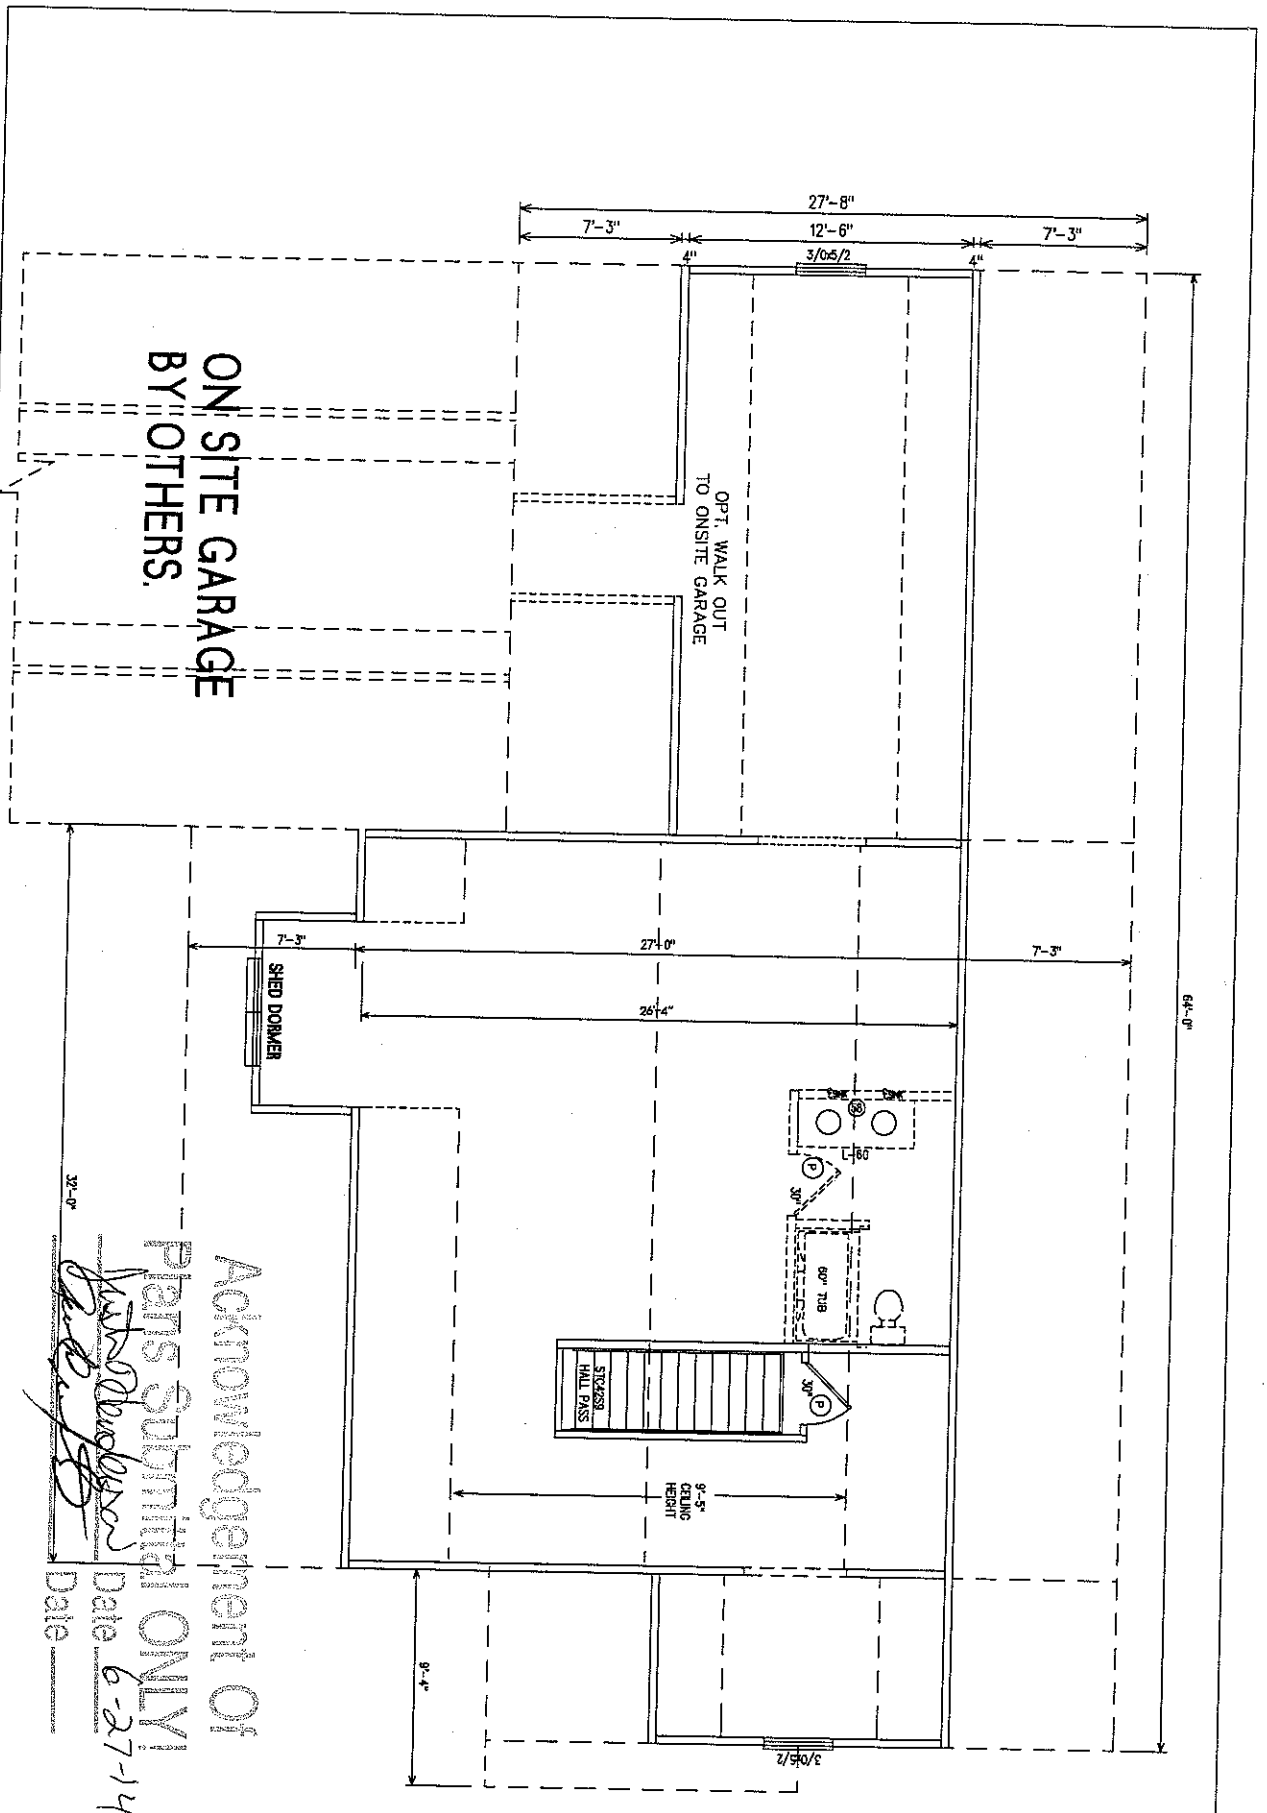

Acknowledgement of Responsibility ONLY

Date 6-27-14

Date

R-ANELL HOUSING GROUP, LLC 235 ANTHONY GROVE RD. CROUSE, N.C. 28033	TITLE: FLOOR PLAN-UPSTAIRS W/ OPTIONS	DATE: 02/22/12	DRAWN BY: RR	SERIAL # X MODULAR	
	DESCRIPTION: EV-852 R-ANELL	SCALE: 3/16"=1'-0"	FILE NUMBER: XX	JOB NUMBER:	DRAWING NUMBER: