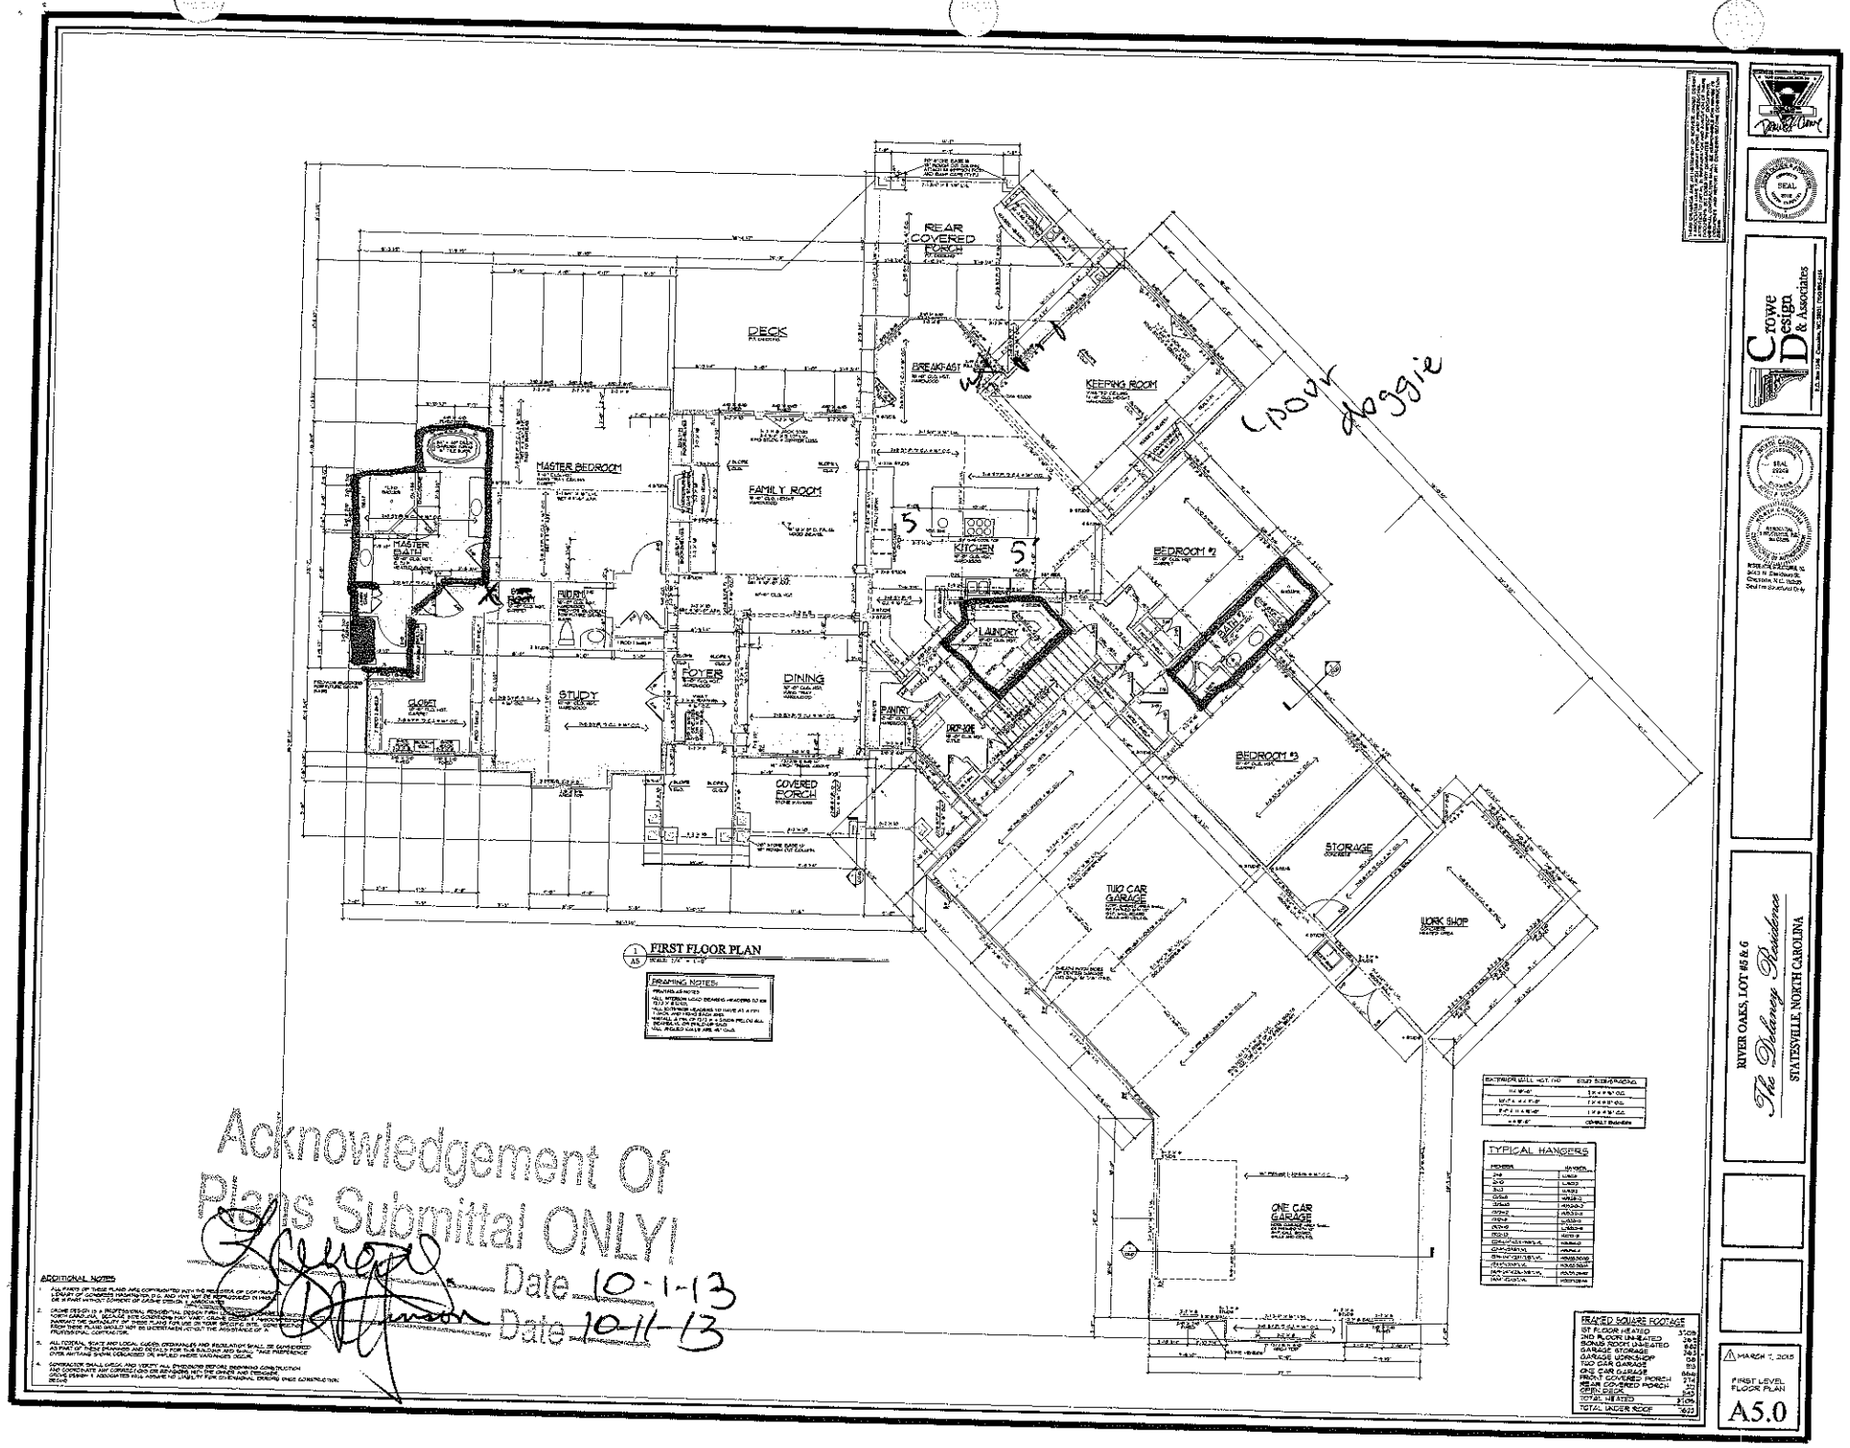


Acknowledgement Of Plans Submittal ONLY!

Date 10-1-13

Date 10-11-13


Crowe Design & Associates

RIVER OAKS, LOT #5 & 6
The Delaney Residence
STATESVILLE, NORTH CAROLINA

MARCH 7, 2013

FIRST LEVEL FLOOR PLAN

A5.0

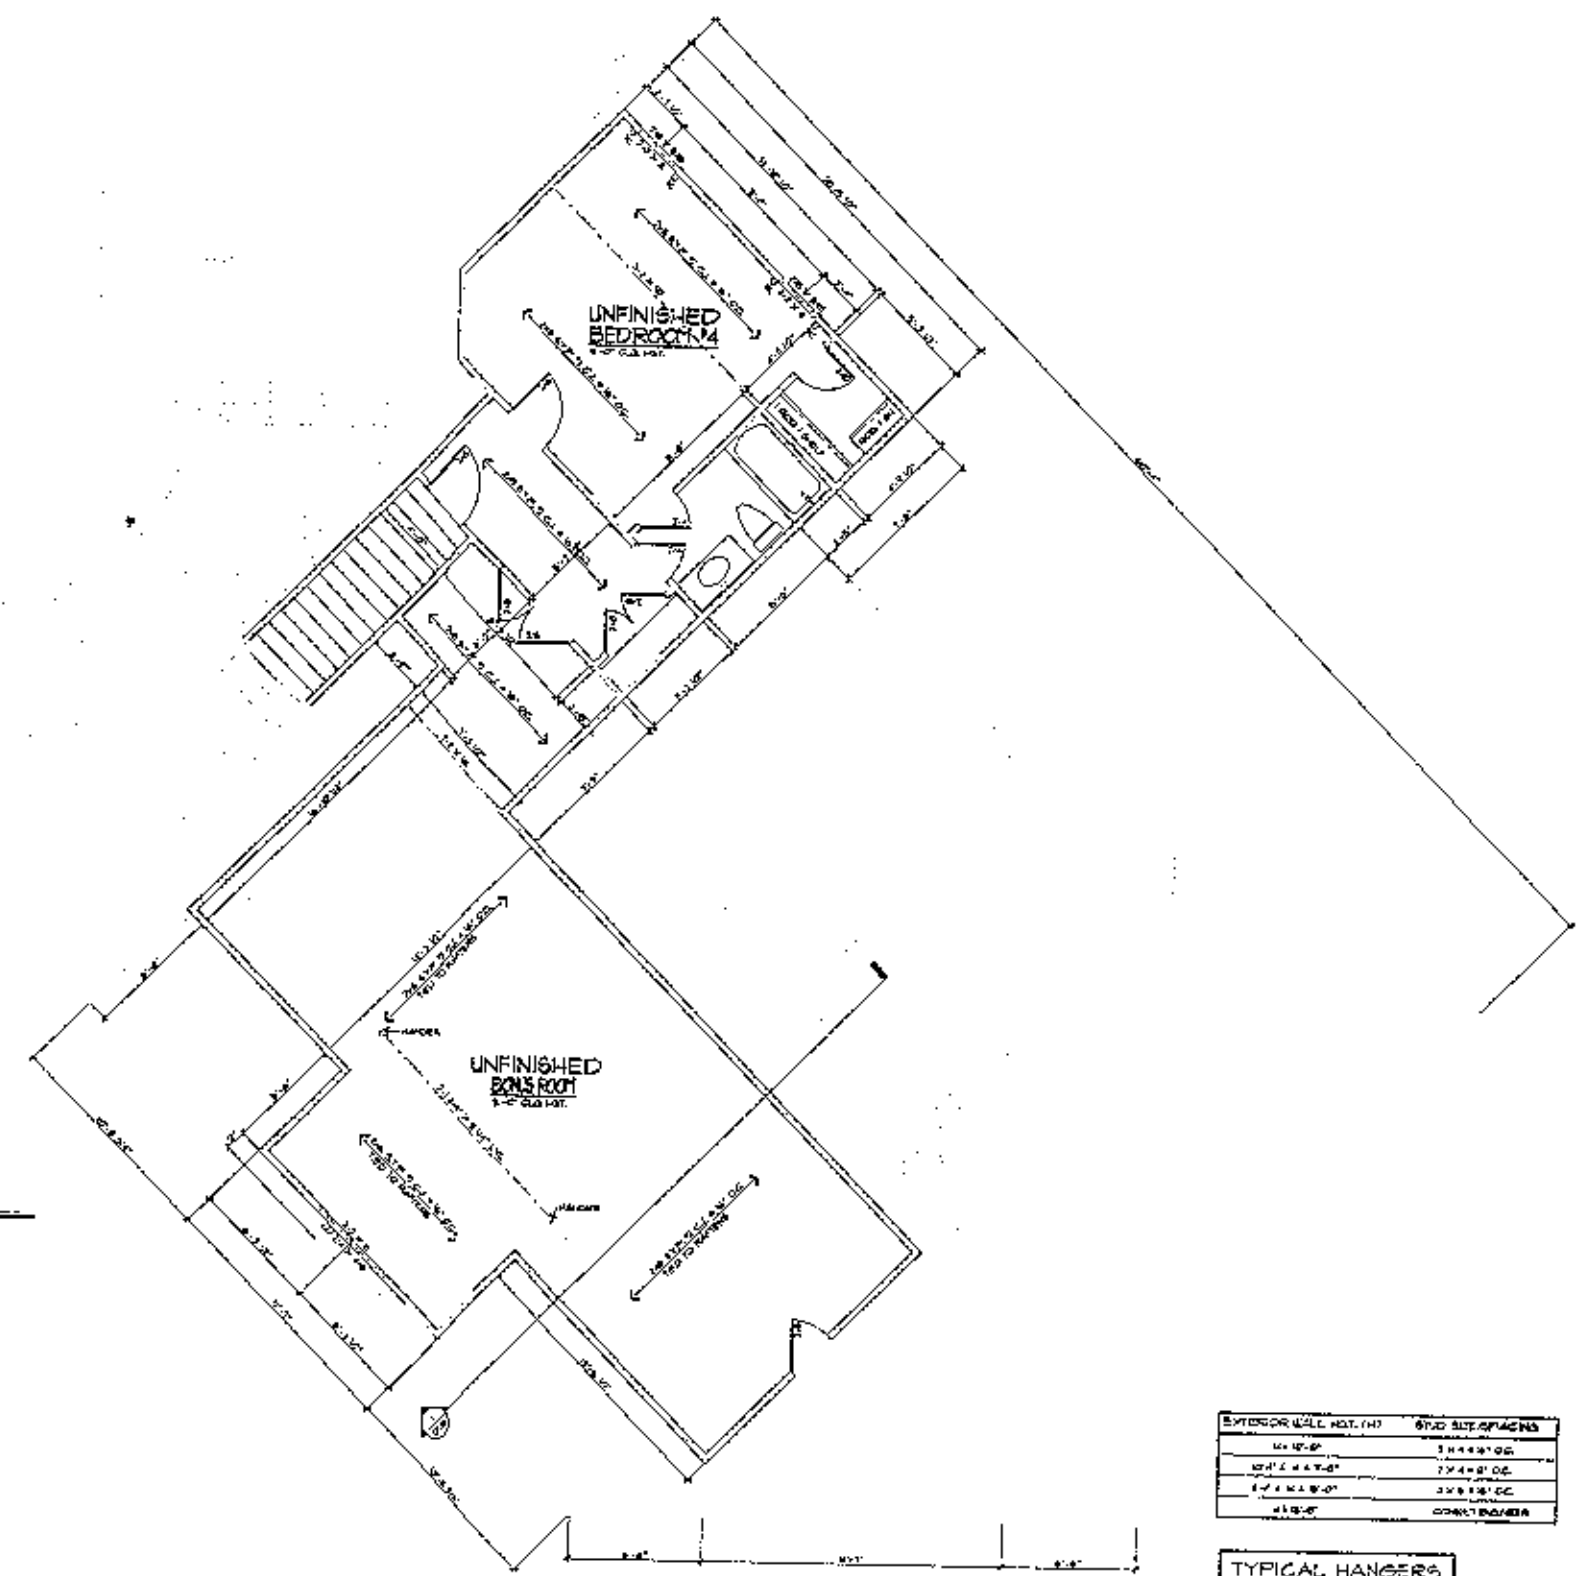

SECOND FLOOR PLAN

SCALE: 1/4" = 1'-0"

FRAMING NOTES:

[illegible]

EXTERIOR WALL HGT. (H)	STUD SIZE/SPACING
[illegible]	[illegible]
[illegible]	[illegible]
[illegible]	[illegible]
[illegible]	[illegible]

TYPICAL HANGERS

MEMBER	HANGER
[illegible]	[illegible]

ADDITIONAL NOTES

[illegible]

RIVER OAKS, LOT #5 & 6

The Delaney Residence

STATESVILLE, NORTH CAROLINA

Crowe Design & Associates

MARCH 7, 20[illegible]

SECOND LEVEL FLOOR PLAN

A6.0