


Acknowledgement Of
Plans Submittal ONLY!
Date 7/5/16
Date 06/23/16

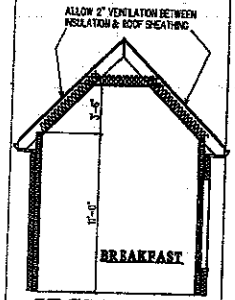


SECTION C-C
SCALE: 1/4" = 1'0"

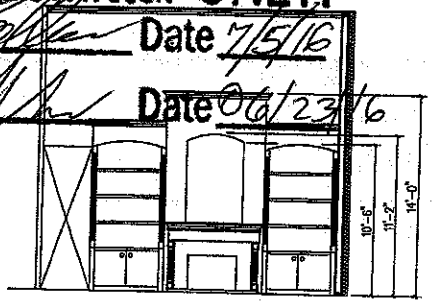


SECTION B-B
SCALE: 1/4" = 1'0"

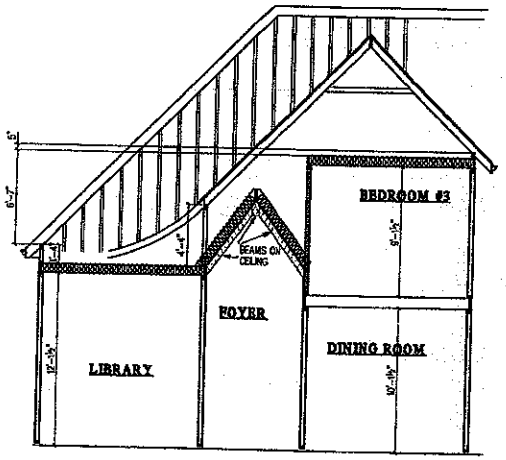

SECTION A-A
SCALE: 1/4" = 1'0"

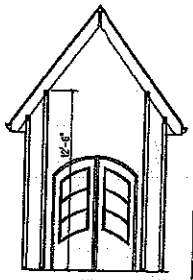

SECTION F-F
SCALE: 1/4" = 1'0"

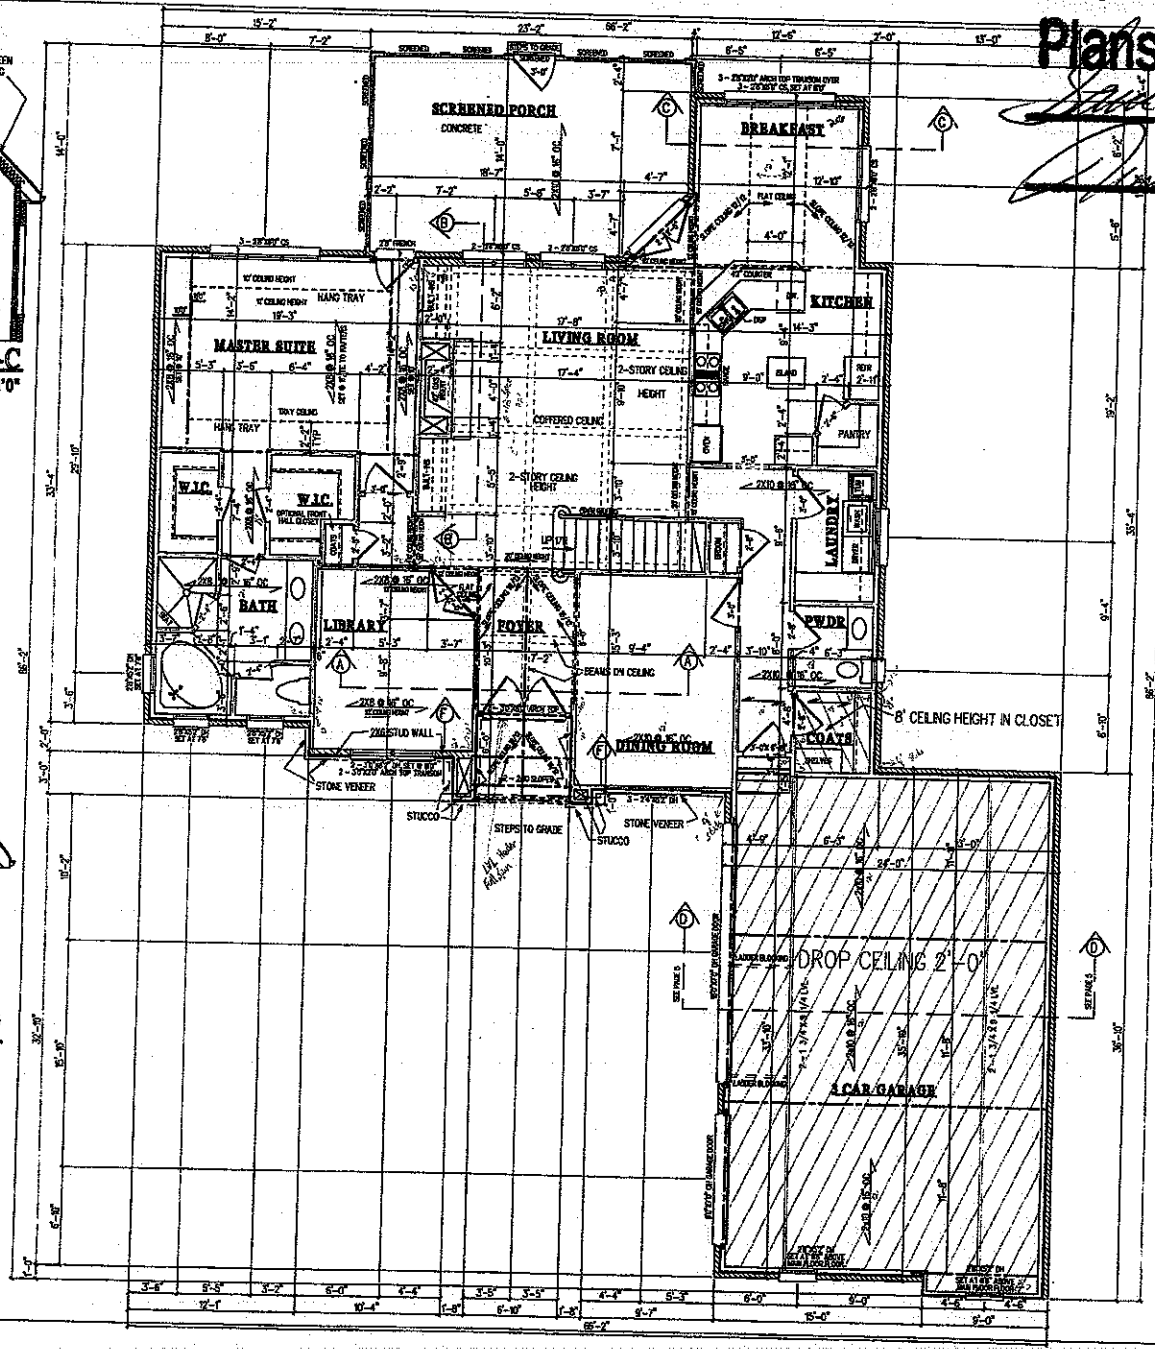

ALL MAIN FLOOR DOORS ARE 8'-0" TALL UNLESS NOTED OTHERWISE

MAIN FLOOR PLAN
SCALE: 1/4" = 1'0"

©COPYRIGHT 2009

FOR
JOSEPH DELLINGER

AFFORDABLE HOME DESIGNS CO
4724E OLD PINEVILLE ROAD
CHARLOTTE, N.C. 28217
704-399-5254

DATE	DRAWN BY	SHEET
01-30-09	MIKE BULLOCK	4