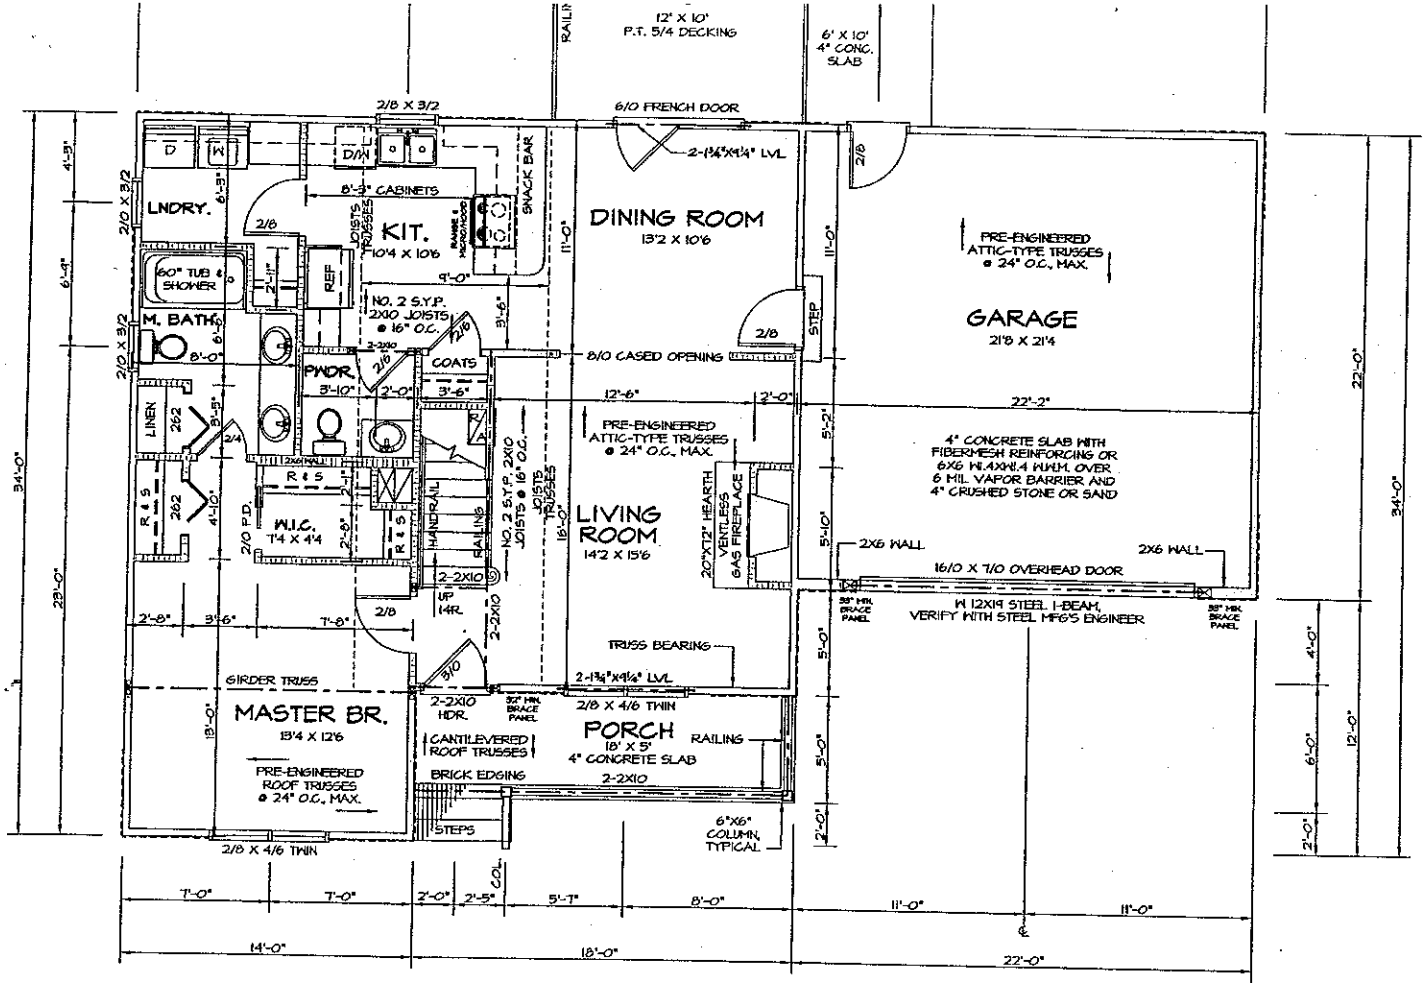


WALL LEGEND

NON-LOAD BRG. STUD WALLS

EXTERIOR AND LOAD-BEARING STUD WALLS

WALL BRACE PANEL, 48" WIDE UNLESS OTHERWISE NOTED. NO SPLICES ALLOWED WITHIN PANEL WIDTH.

NOTE DOUBLE HUNG WINDOWS SHOWN. SIZES ARE NOMINAL SASH DIMENSIONS. VERIFY WITH WINDOW MANUFACTURER THAT BEDROOM WINDOWS COMPLY WITH SECTION R310.1 EGRESS REQUIREMENTS

FIRST FLOOR PLAN

962 SQUARE FEET HEATED

SCALE: 1/4"=1'-0"

DESIGNERS
Charles O. Johnson
David A. Ball

DESIGNS UNLTD. RESIDENTIAL DESIGN SINCE 1977


PINNACLE HOUSING GROUP, LTD.

16315-F NORTHCROSS DRIVE HUNTERSVILLE, NC 28078

DATE: 05/23/05

PROJECT NO: 319-05-CR

SHEET NO. 3 OF 6

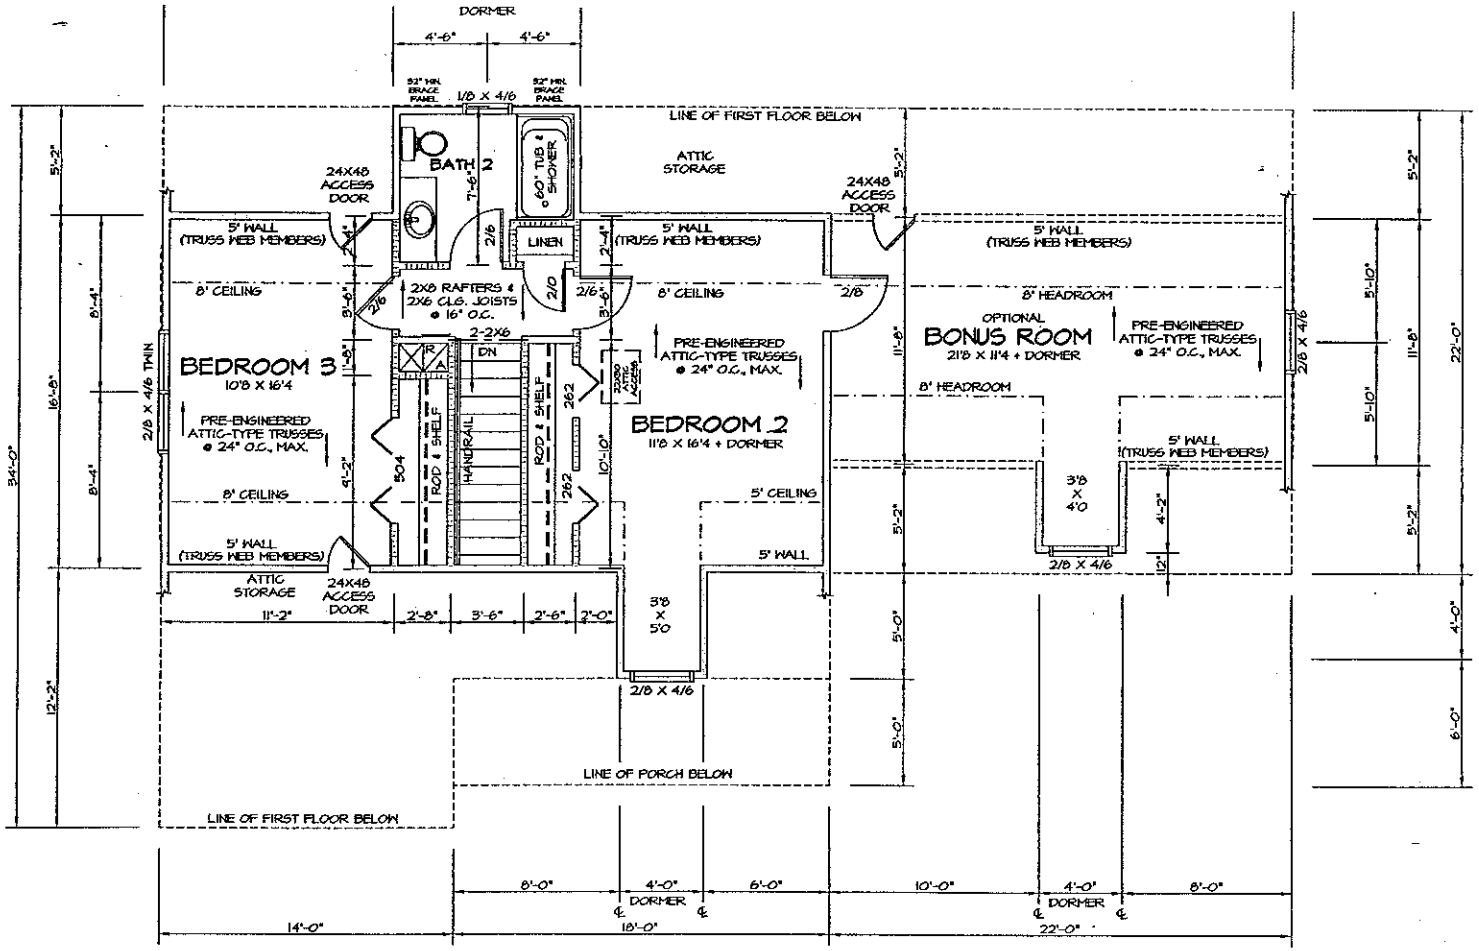

: 1/4"=1'-0"

SECOND FLOOR PLAN

SCALE: 1/4"=1'-0"

576 SQUARE FEET HEATED (+ 279 SQ.FT. BONUS ROOM)

Charles O. Johnson
David A. Ball

DESIGNS UNLTD. RESIDENTIAL DESIGN
SINCE 1977

PINNACLE HOUSING GROUP, LTD.
16315-F NORTHCROSS DRIVE HUNTERSVILLE, NC 28078

DATE: 05/23/05

PROJECT NO: 319-05-CR

SHEET NO. 4 OF 6