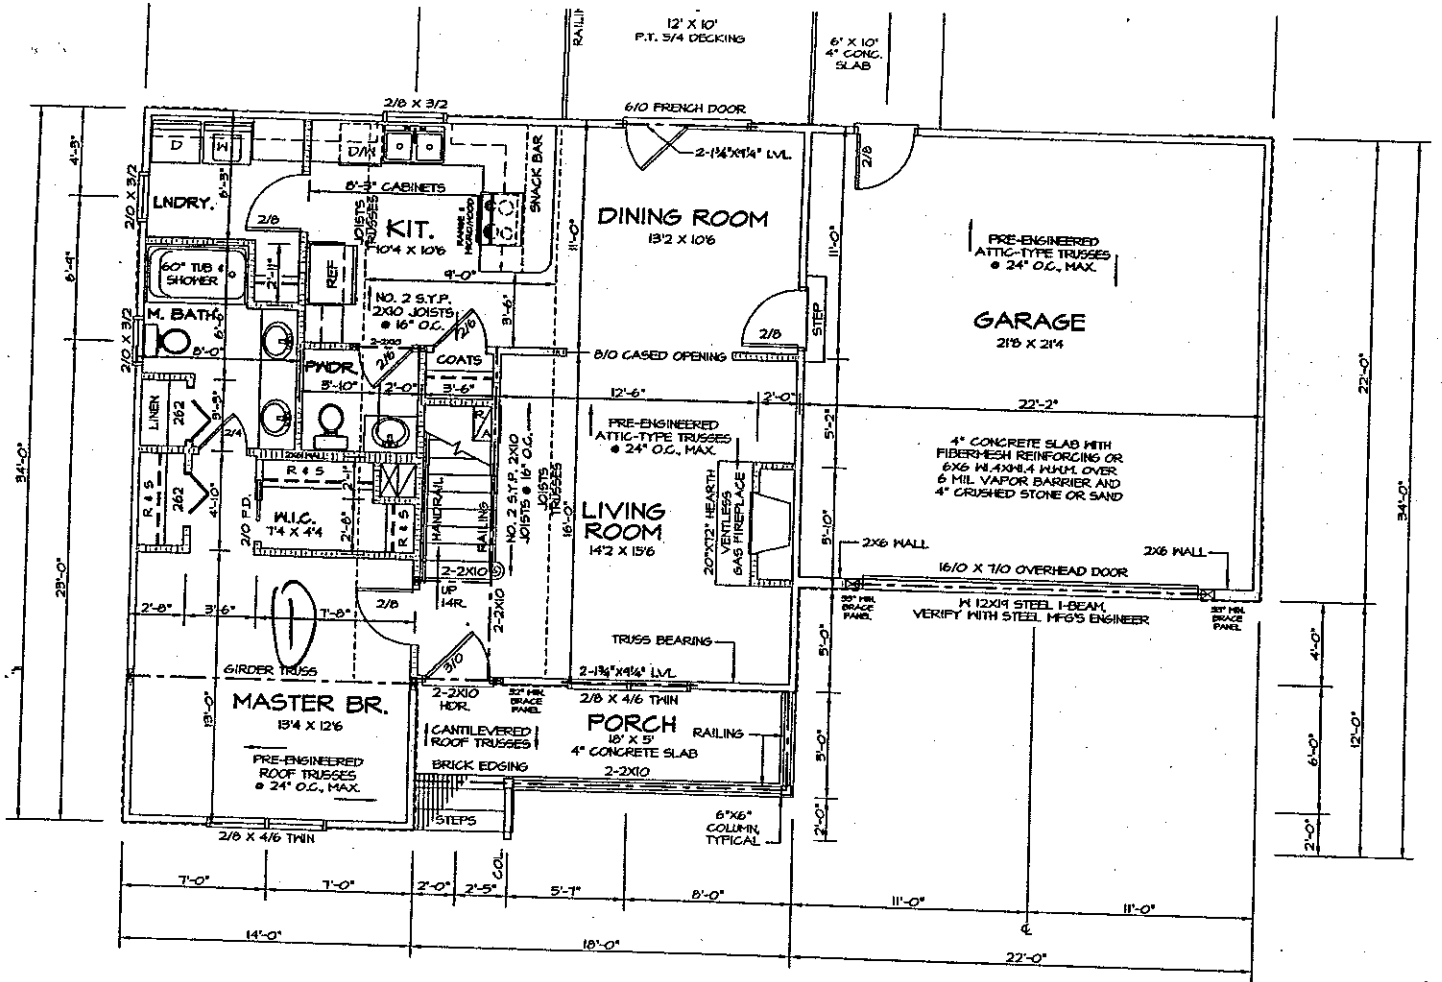


WALL LEGEND

NON-LOAD BRG. STUD WALLS

EXTERIOR AND LOAD-BEARING STUD WALLS

WALL BRACE PANEL, 48" WIDE UNLESS OTHERWISE NOTED. NO SPLICES ALLOWED WITHIN PANEL WIDTH.

NOTE: DOUBLE HUNG WINDOWS SHOWN... SIZES ARE NOMINAL SASH DIMENSIONS. VERIFY WITH WINDOW MANUFACTURER THAT BEDROOM WINDOWS COMPLY WITH SECTION R310.1 EGRESS REQUIREMENTS

34X54 Approved 3 BEDROOM PLAN

FIRST FLOOR PLAN

962 SQUARE FEET HEATED

SCALE: 1/4"=1'-0"

Acknowledgement Of Plans Submittal ONLY!

Date 6-21-05

Date 6-21-05

DESIGNERS
Charles O. Johnson
David A. Ball


DESIGNS UNLTD. RESIDENTIAL DESIGN
SINCE 1977

PINNACLE HOUSING GROUP, LTD.
16315-F NORTHCROSS DRIVE HUNTERSVILLE, NC 28078

DATE: 05/23/05

PROJECT NO: 319-05-CR

SHEET NO. 3 OF 6

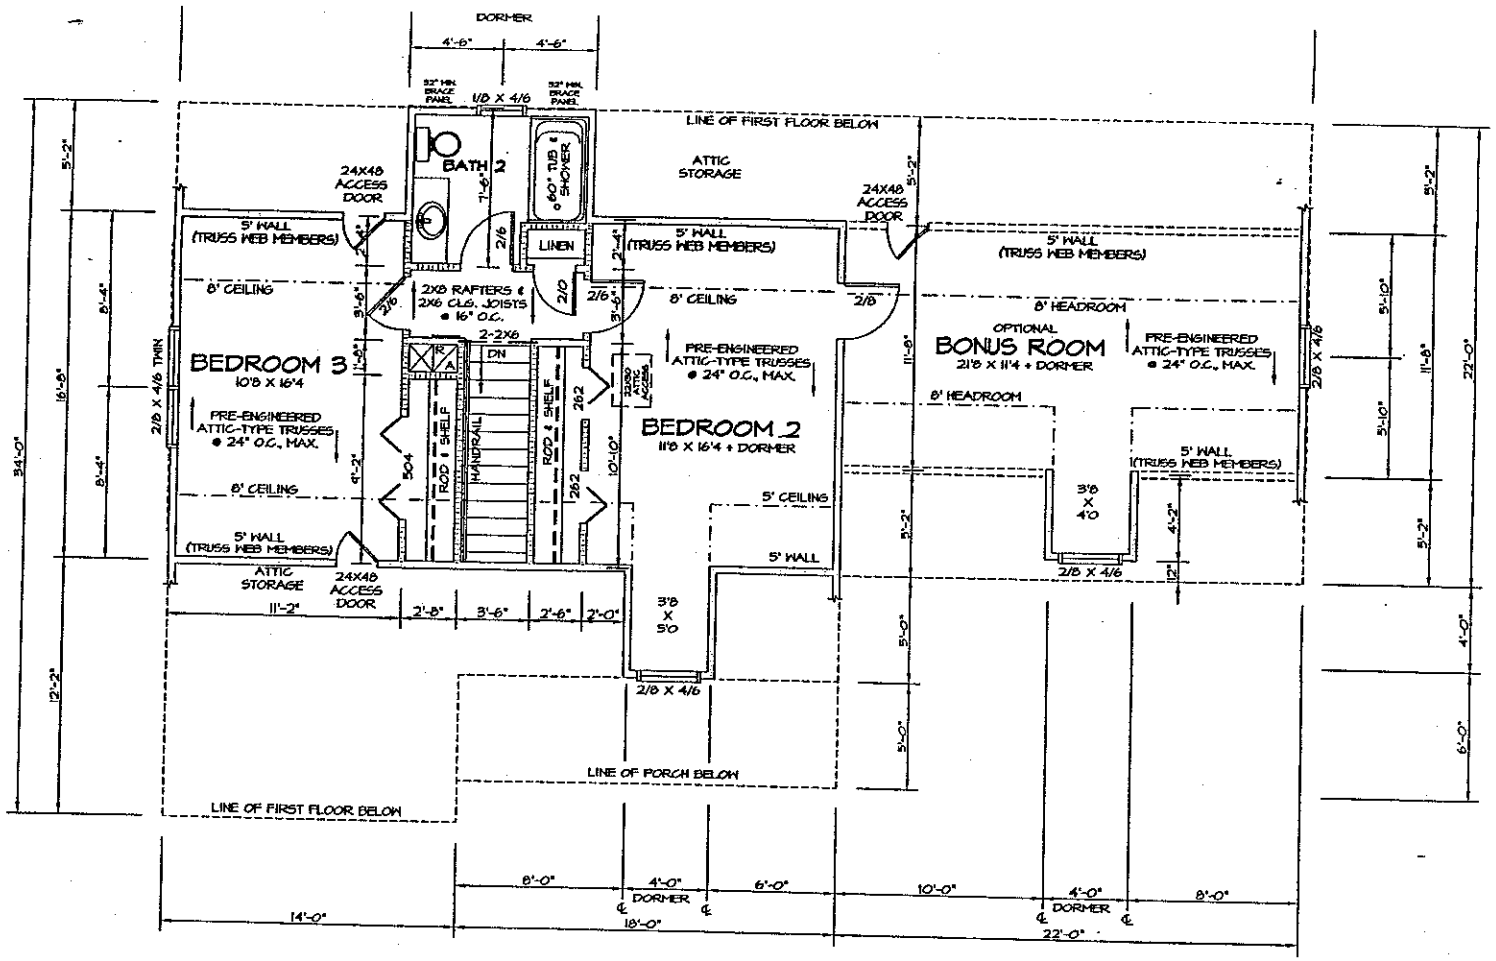

: 1/4"=1'-0"

SECOND FLOOR PLAN

576 SQUARE FEET HEATED (+ 279 SQ.FT. BONUS ROOM)

SCALE: 1/4"=1'-0"

Charles O. Johnson
David A. Ball

DESIGNS UNLTD. RESIDENTIAL DESIGN SINCE 1977

PINNACLE HOUSING GROUP, LTD.
16315-F NORTHCROSS DRIVE HUNTERSVILLE, NC 28078

DATE: 05/23/05

PROJECT NO: 319-05-CR

SHEET NO. 4 OF 6