
NDARD PLAN

GM SIGN / DATE OF REVIEW

SIGN - DATE

SIGN - DATE


NOTE: CLOSET SHELF
HEIGHT OFF FLOOR =
65" (SINGLE)
42" & 84" (DOUBLE)

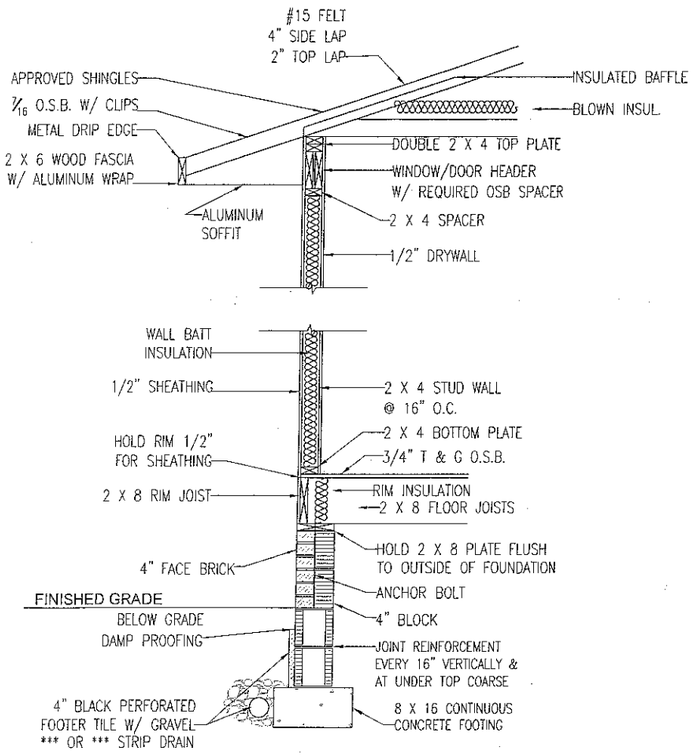

WALL DETAIL

SCALE: NTS

NOTE: ALL TUBS ARE TO HAVE A TUB/SHOWER NAILER

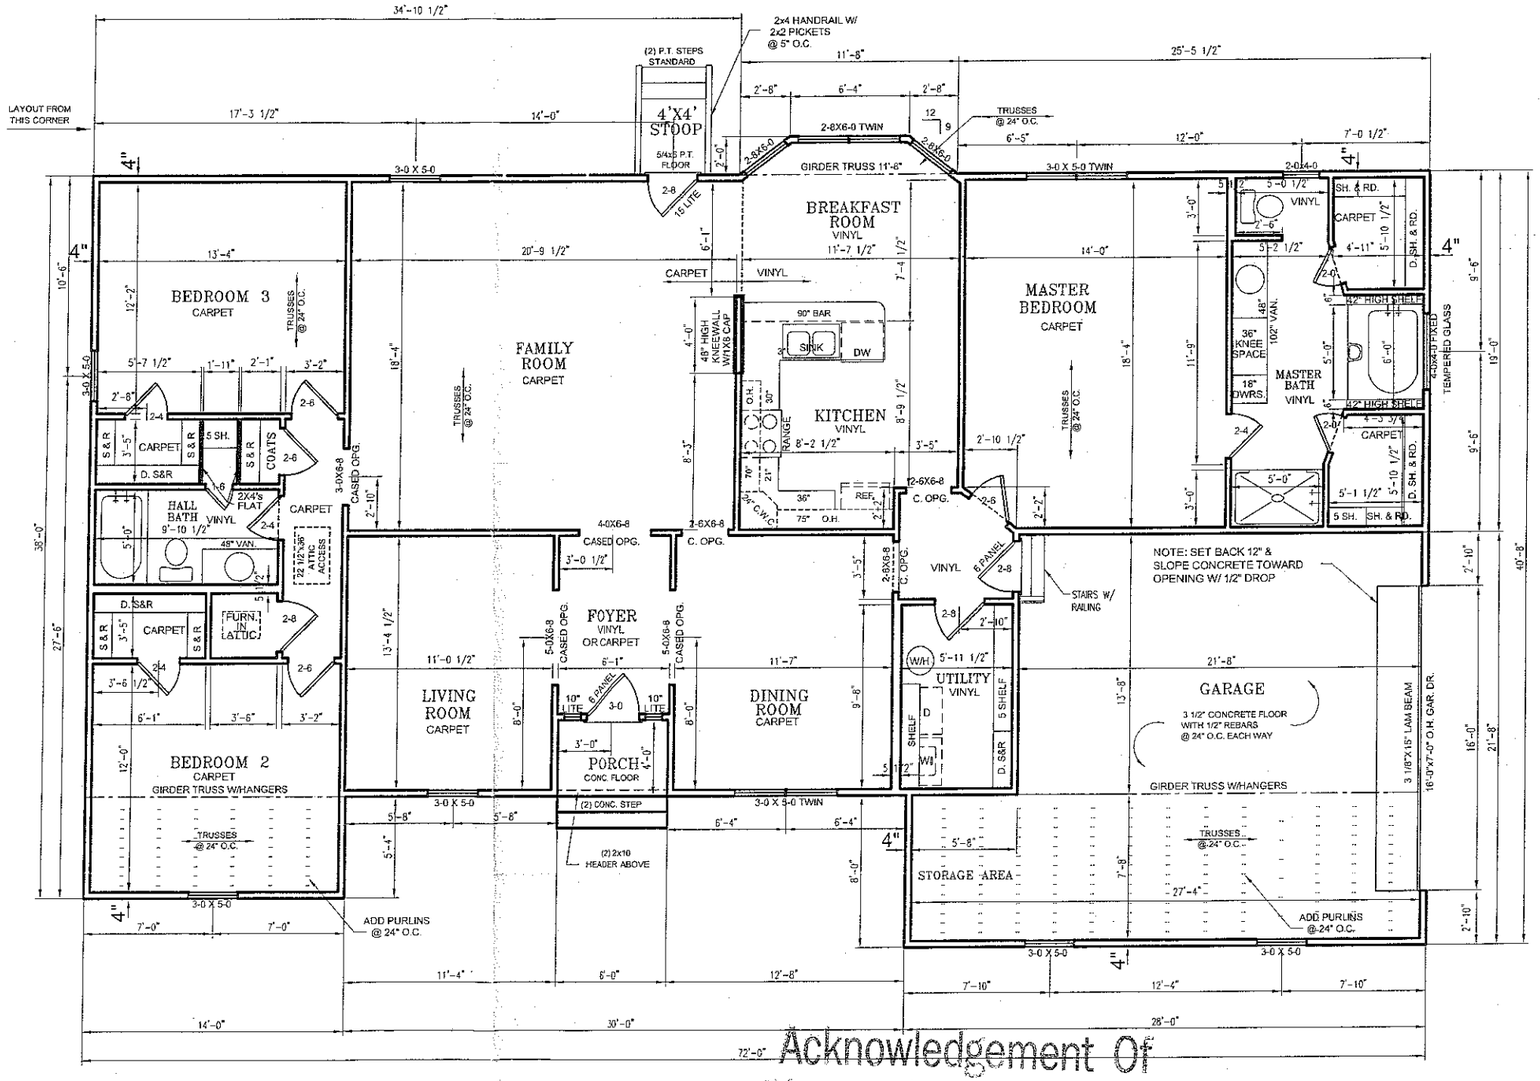

5 OF 10 FLOOR PLAN

SCALE: 1/8" = 1'-0"

Acknowledgement Of
Plans Submittal ONLY!
STEVE HEDRICK Date 4-18-07
Chad Hall Date 4/18/07

THIS PLAN IS FORMATED FOR 1/8" SCALE
IF PRINTED ON 11" X 17" PAPER

PROPERTY OF AMERICA'S HOME PLACE INC.

© COPYRIGHT 1993
- ALL RIGHTS RESERVED -
NOTE: VIOLATORS OF COPYRIGHT WILL BE PROSECUTED TO THE FULLEST EXTENT OF THE LAW. THE USE OF THIS PLAN BY ANYONE OTHER THAN AN AGENT OF "AMERICA'S HOME PLACE" IS IN THE ABSENCE OF A WRITTEN CONTRACT WITH "AMERICA'S HOME PLACE" IS STRICTLY PROHIBITED. (404) 922 1128. $100 REWARD FOR RECEIVING AN ACTUAL COPYRIGHT INFRINGEMENT.

AREAS:	2061
HEATED:	481
GARAGE:	24
FRONT PORCH:	16
REAR STOOP:	

THE HOME PLAN
OXFORD

DRAWN BY: JUSTIN KEISLER

SOLD BY:

PRELIMINARY:
FINAL PLANS:

SHEET NO. 5 OF TEN