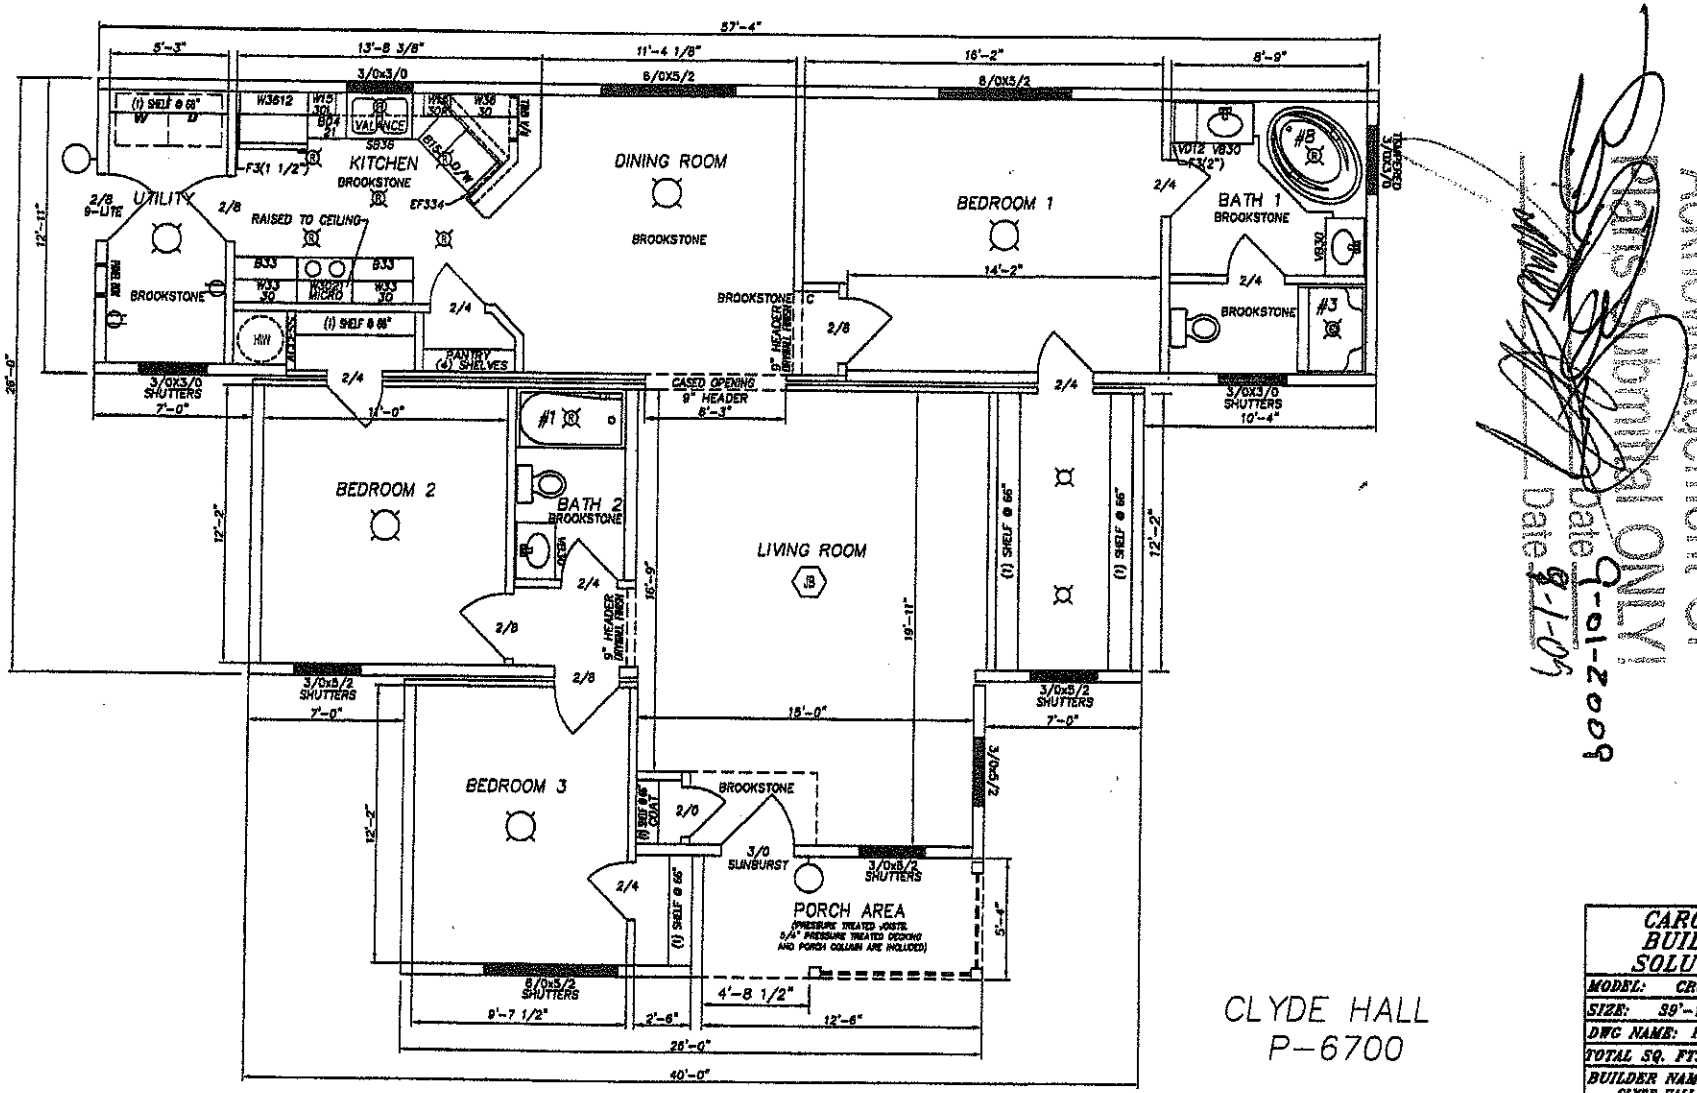


CLYDE HALL
P-6700

X
BUILDERS SIGNATURE / DATE

Acknowledgement of Plan Submittal ONLY
Date 9-10-2009
Date 9-1-09

CAROLINA BUILDING SOLUTIONS
MODEL: CRUSADER II
SIZE: 39'-1" X 57'-4"
DWG NAME: FLOOR PLAN
TOTAL SQ. FT.= 1537
BUILDER NAME: CLYDE HALL ENTERPRISES
PROP # 6700
SCALE: 3/16"=1'-0"
DATE: 08/31/09
DR.BY: K.J.