
Acknowledgement Of Plans Submittal ONLY!

Date 6/17/2009

Date 6-19-09

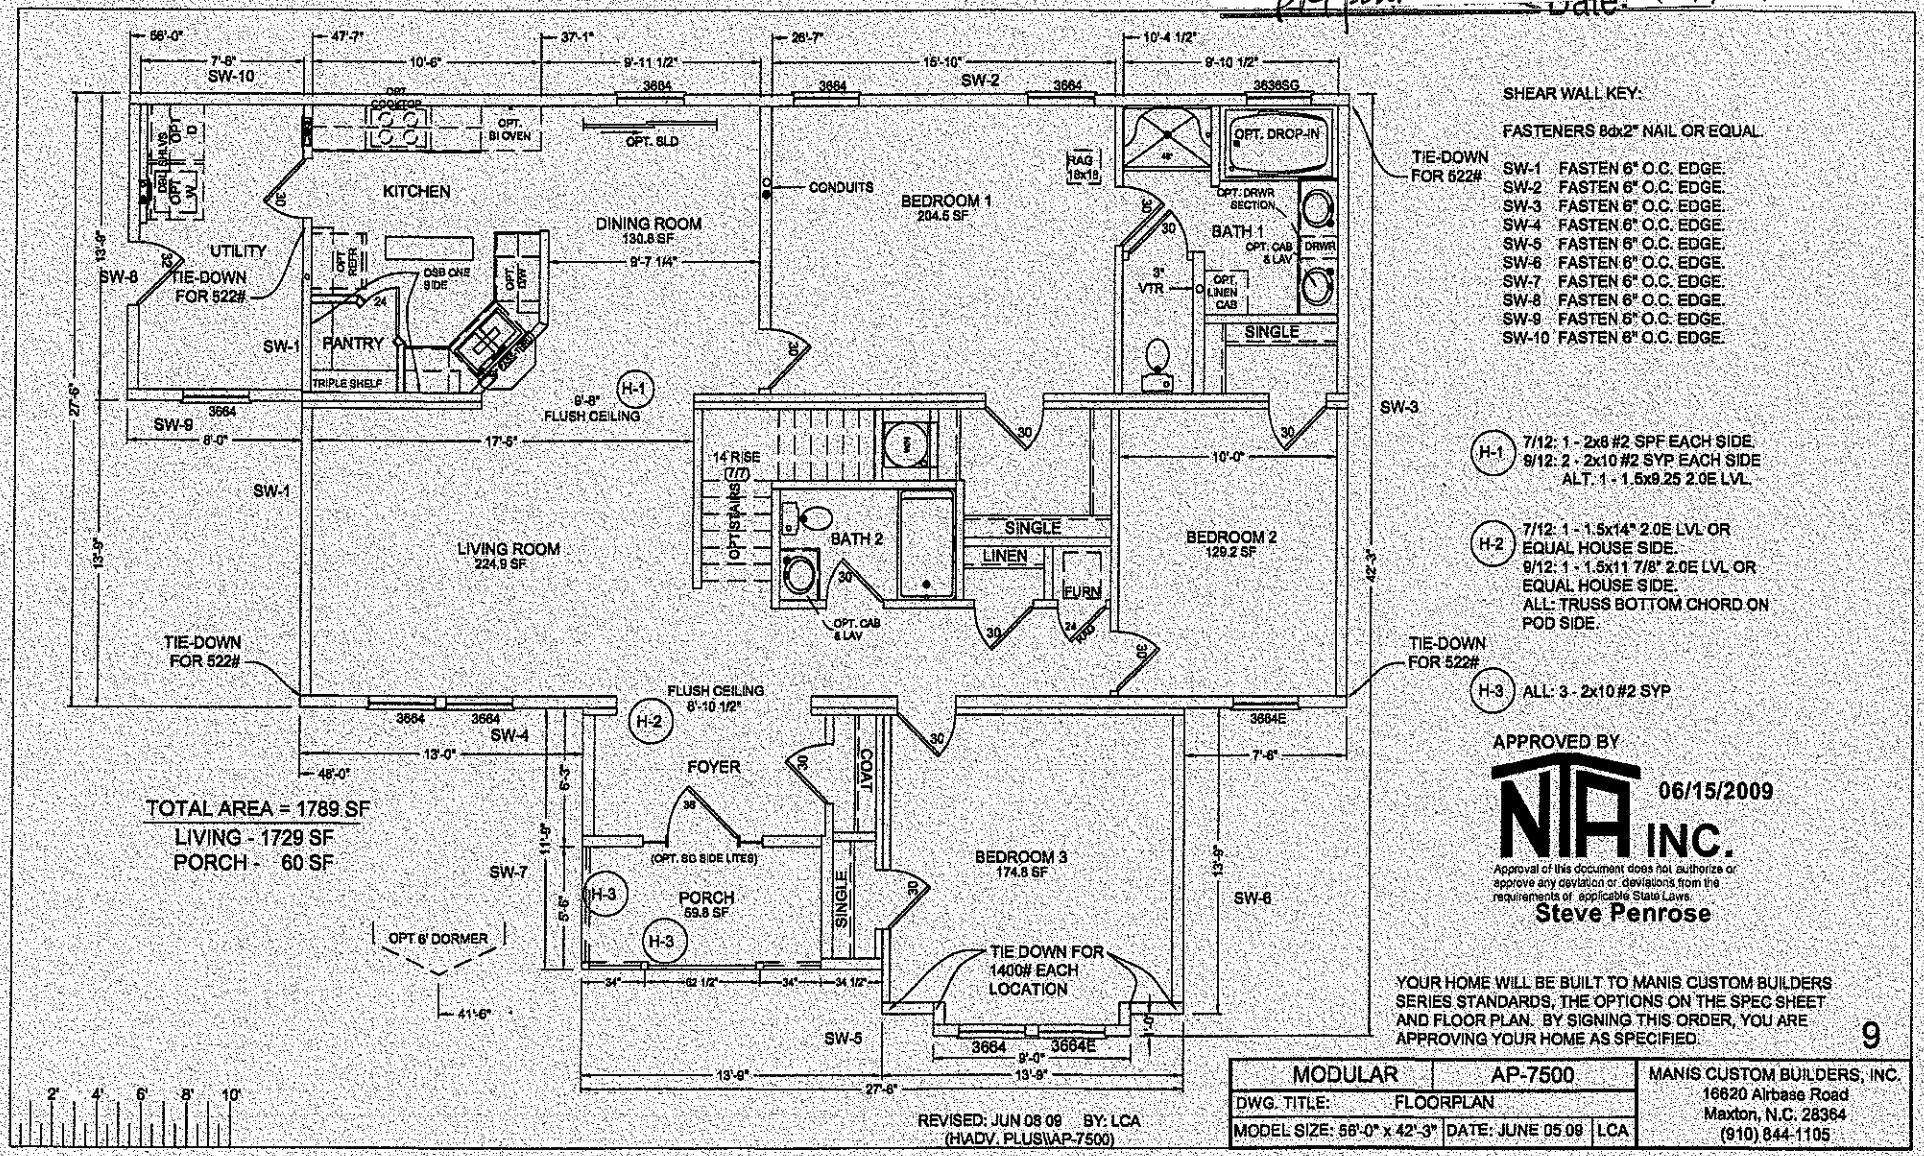

REVISED: JUN 08 09 BY: LCA
(H\ADV. PLUS\AP-7500)

SHEAR WALL KEY:

FASTENERS 8dx2" NAIL OR EQUAL

SW-1	FASTEN 6" O.C. EDGE.
SW-2	FASTEN 6" O.C. EDGE.
H-1 7/12: 1 - 2x8 #2 SPF EACH SIDE.
9/12: 2 - 2x10 #2 SYP EACH SIDE
ALT. 1 - 1.5x9.25 2.0E LVL.

H-2 7/12: 1 - 1.5x14" 2.0E LVL OR EQUAL HOUSE SIDE.
9/12: 1 - 1.5x11 7/8" 2.0E LVL OR EQUAL HOUSE SIDE.
ALL: TRUSS BOTTOM CHORD ON POD SIDE.

H-3 ALL: 3 - 2x10 #2 SYP

APPROVED BY

NTA INC. 06/15/2009

Approval of this document does not authorize or approve any deviation or deviations from the requirements of applicable State Laws.

Steve Penrose

YOUR HOME WILL BE BUILT TO MANIS CUSTOM BUILDERS SERIES STANDARDS, THE OPTIONS ON THE SPEC SHEET AND FLOOR PLAN. BY SIGNING THIS ORDER, YOU ARE APPROVING YOUR HOME AS SPECIFIED.

9

MODULAR	AP-7500	MANIS CUSTOM BUILDERS, INC. 16620 Airbase Road Maxton, N.C. 28364 (910) 844-1105
DWG. TITLE:	FLOORPLAN	
MODEL SIZE: 56'-0" x 42'-3"	DATE: JUNE 05 09 LCA	