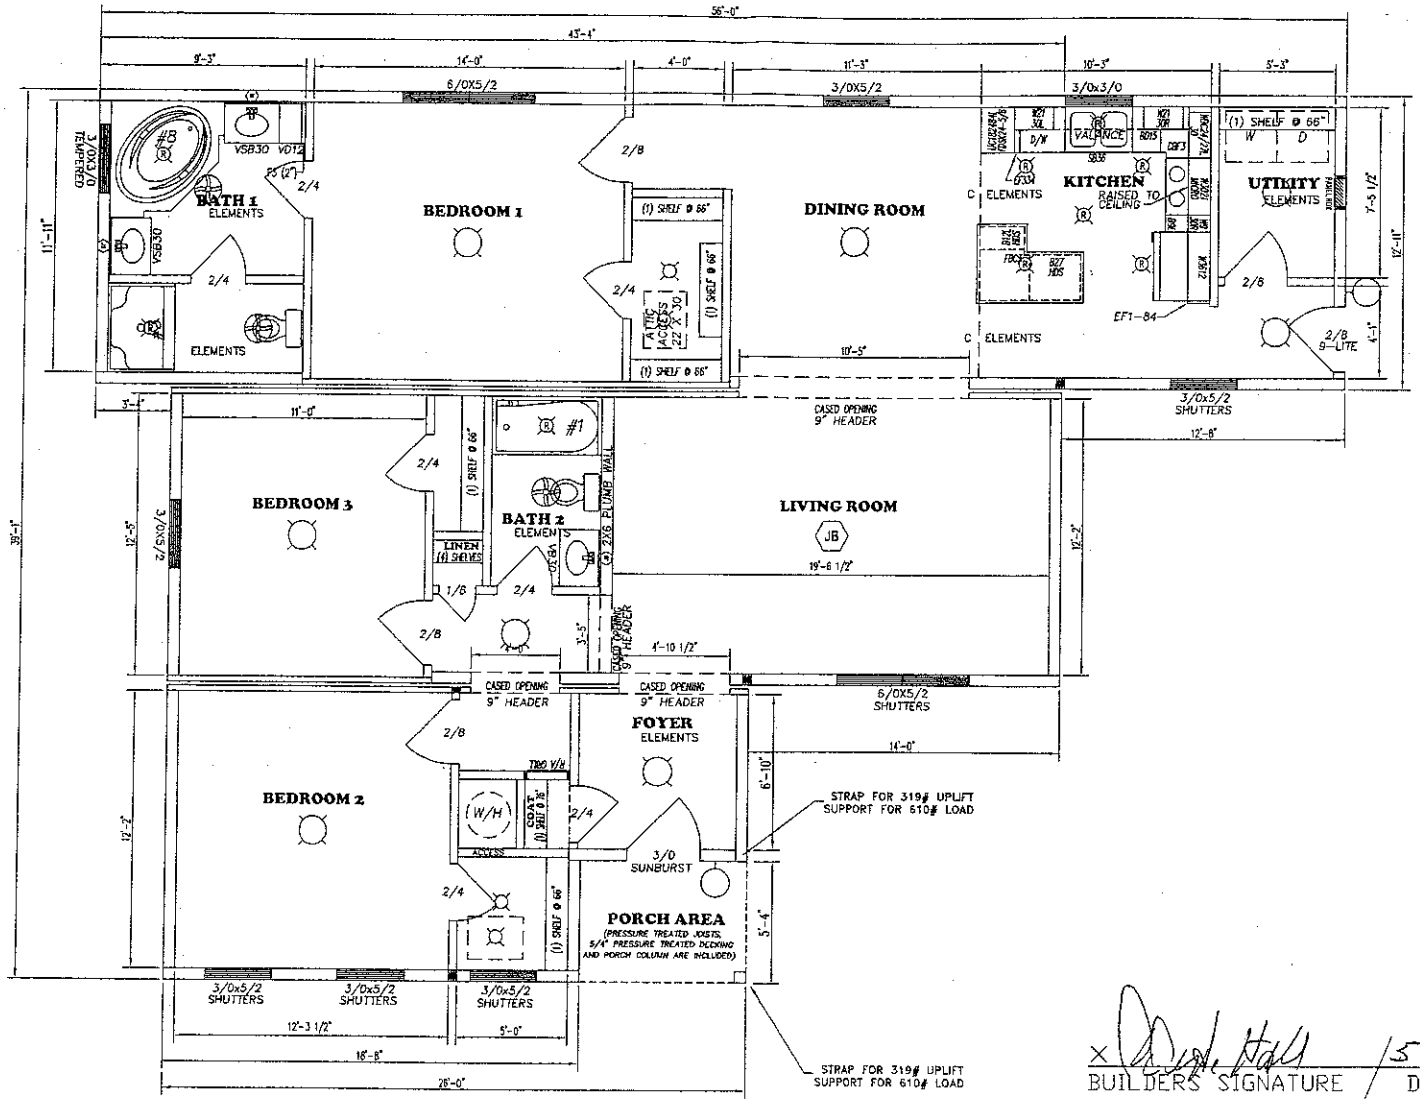


Acknowledgement of Plans Submittal ONLY

Date 20 May 09

Date 20 May 09

x Clyde Hall 5-20-09

BUILDERS SIGNATURE / DATE

carolina building solutions

INNOVATIVE HOME-BUILDING SYSTEMS

www.cbsmods.com

MARRIAGE & SIDEWALLS	SERIAL NO.	PLAN SPECS:	
CRUSADER	PROP NO. 6486A	ROOF PITCH 7/12	
BUILDER: CLYDE HALL	WIND ZONE 100 (MPH)	ROOF CENTERS 24"o.c.	
RETAIL: SPECULATION	DEL.ST. NC / CODE: IRC	SIDE WALL HEIGHT 96"	
39'-1" X 56'-0"		EXTERIOR WALLS 24"o.c.	
SCALE: 3/16"=1'-0" / RANCH	DR BY: / DATE:05.20.09	INTERIOR WALLS 24"o.c.	

PLAN NOTES:

1.) SEE JOB ORDER FOR ALL SPECIFICATIONS

DO NOT BUILD FOUNDATION BY HOUSE DIMENSIONS -SEE FOUNDATION PLAN FOR DIM's-