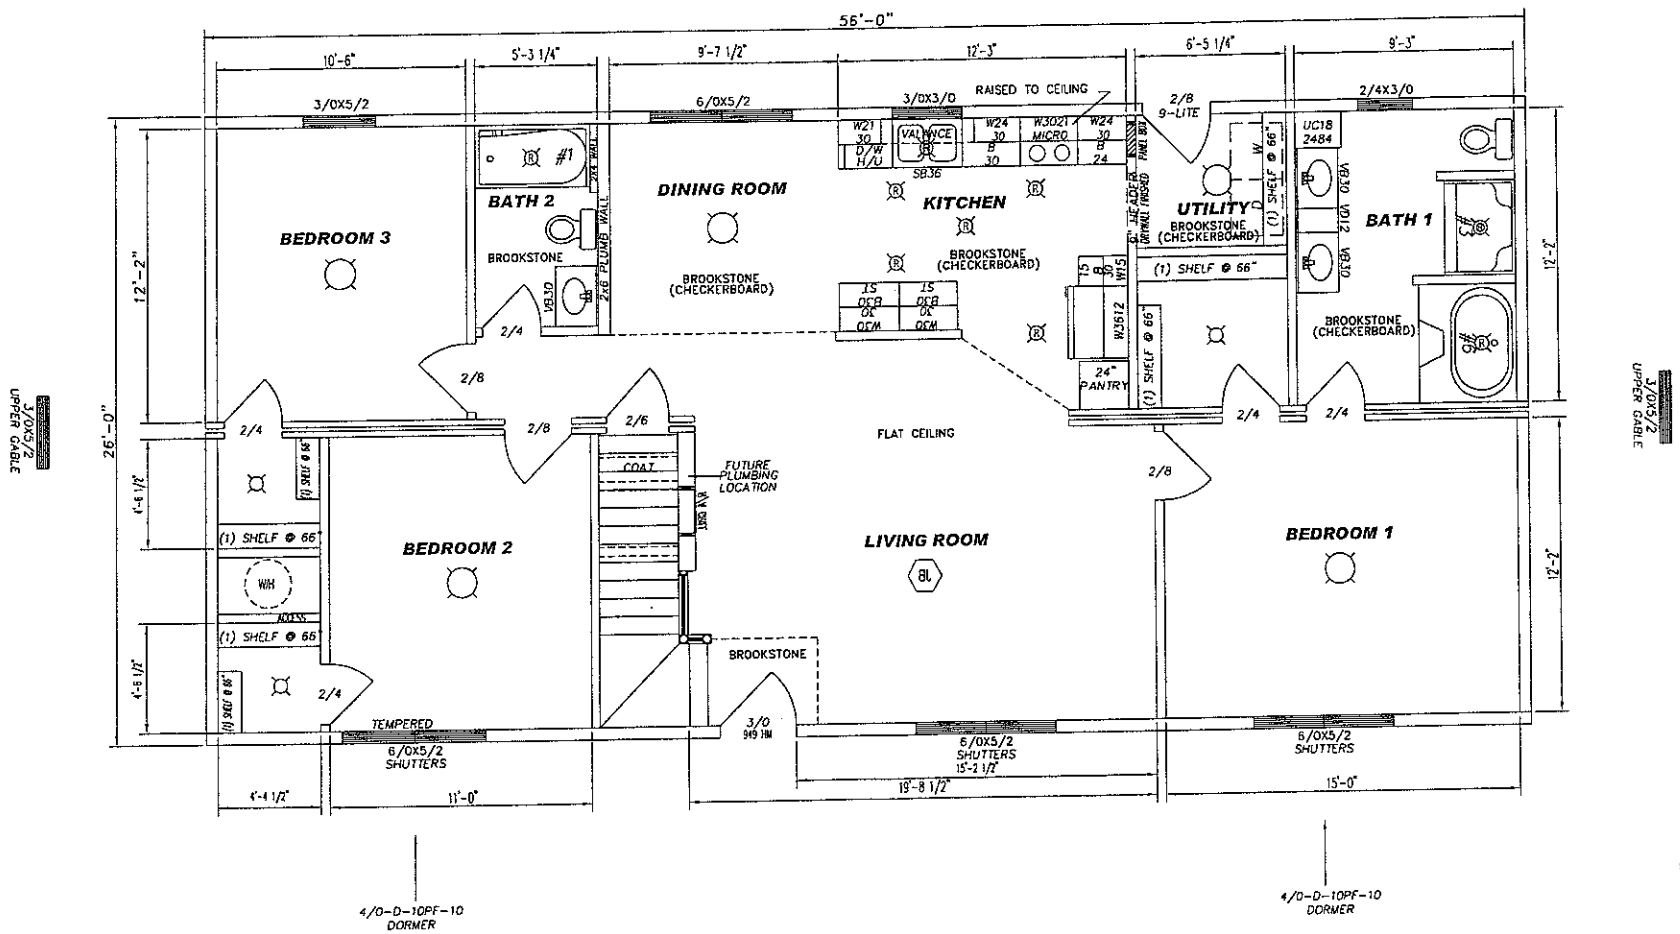


CLYDE HALL
P-6477

X _____ 8-7-09
BUILDERS SIGNATURE / DATE

Acknowledgement Of
Plans Submittal ONLY!

Date 8-11-09
Date 8-11-09

CAROLINA BUILDING SOLUTIONS	
MODEL:	CUSTOM
SIZE:	26'-0" X 56'-0"
DWG NAME:	FLOOR PLAN
TOTAL SQ. FT.:	1456
BUILDER NAME:	CLYDE HALL
PROP #	6477
SCALE:	3/16"=1'-0"
DATE:	05-21-09
DR. BY:	R.Z.