

Acknowledgement Of
Plans Submittal ONLY!
Date 9-19-11
Date 11-8-11

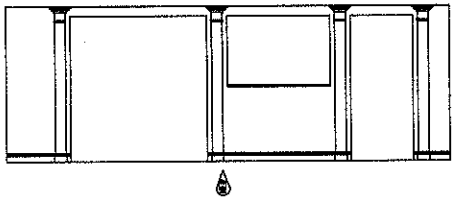

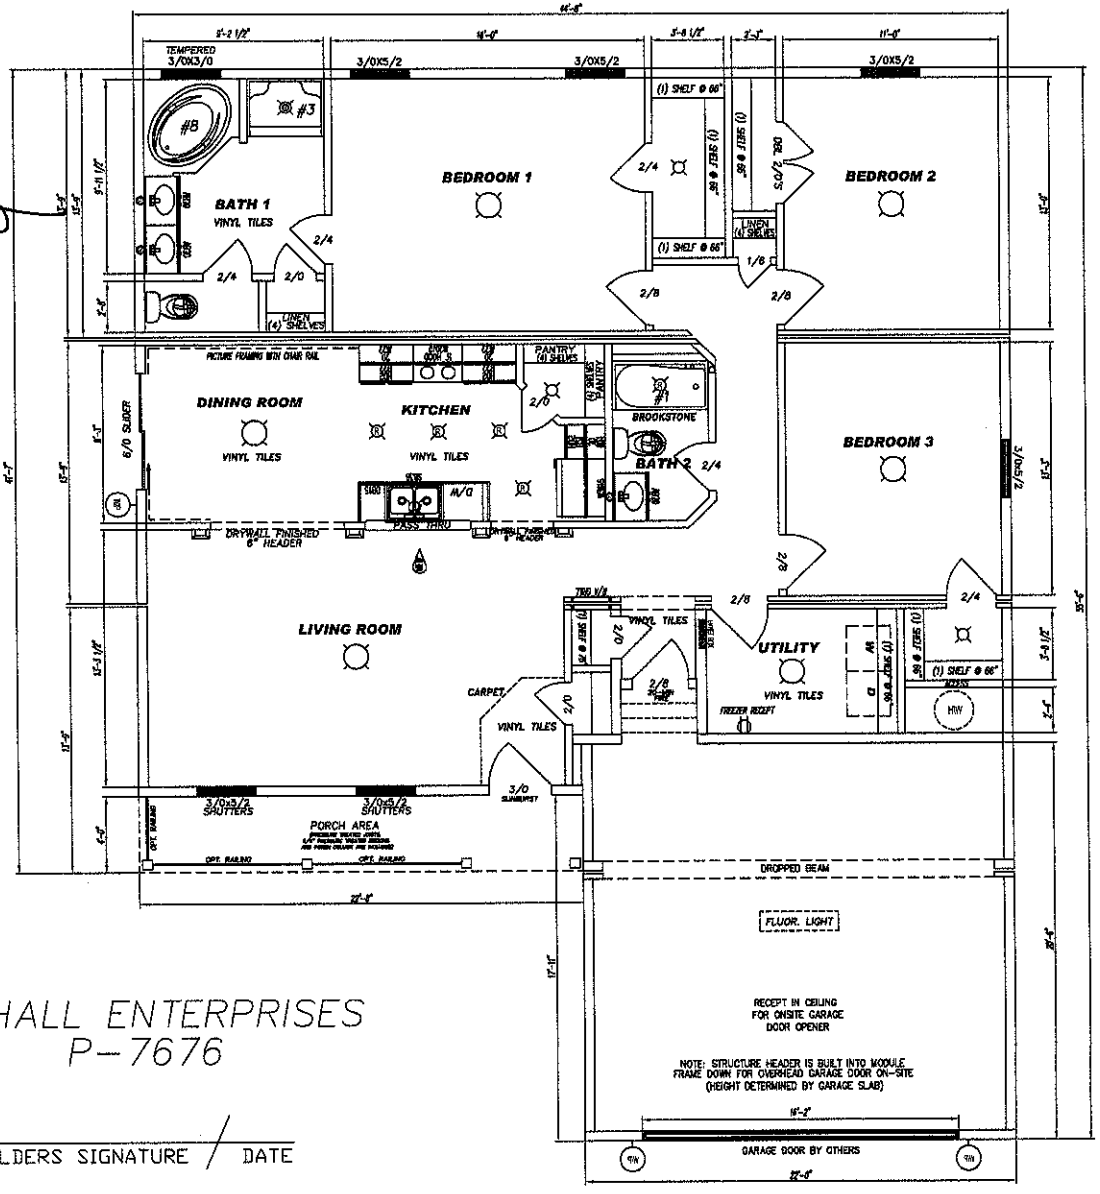

HOUSE SQFT: 1612
GARAGE SQFT: 460
PORCH SQFT: 90

CLYDE HALL ENTERPRISES
P-7676

X
BUILDERS SIGNATURE / DATE

CAROLINA BUILDING SOLUTIONS	
MODEL:	CHATHOM 1
SIZE:	44'-8" X 55'-6"
DWG NAME:	FLOOR PLAN
TOTAL SQ. FT.=	1612
BUILDER NAME:	CLYDE HALL
PROP #	7586
SCALE:	3/16"=1'-0"
DATE:	8-8-11
DR.BY:	