IREDELL COUNTY HEALTH DEPARTMENT

STATESVILLE 704-878-5305 MOORESVILLE 704-664-5281

IMPROVEMENT PERMIT / AUTHORIZATION TO CONSTRUCT / OPERATION PERMIT / EXISTING SYSTEM INSPECTION

PERMIT# 077771 PIN# 3796 94 7762 DATE 11-23-98

OWNER OR CONTRACTOR BRIAN CONE PHONE Business Home 585-4663

ADDRESS 41 TOLEDO STREET, STONY POINT 28678

LOCATION US64 WEST, TL E. LACKEY FARM ROAD, TR CHERRY BLOSSOM LANE, 0.3 MILE ON LEFT


SUBDIVISION BRIAN CONE BLOCK / SECTION LOT 1 LOT AREA 1.96 SITE CLASS PS DESIGN FLOW 360 L.T.A.R. 0.30 GPD/FT²

Septic Tank: 1000 Gallons. STB 1012 Date 9-5-00	✓ New System Repair System Type C	✓ No. Bedrooms 3	Water Supply ✓ Individual
Pump Tank: Gallons. PT Date	System Description CONVENTIONAL GRAVITY	No. Bathrooms 2	Public
Pump Make: Model: Serial No.	Repair System Description CONV. GRAVITY	No. Employees	Community
Nitrification Field No. Fields: 1 Square Feet 1200 Linear Feet 400	Manufacturer Agreement Required	Other	WELL
No. Lines FOUR Trench Width 36" Max. Trench Bottom Depth 36"	Gravel Depth 12"		

Comments/Conditions: KEEP SYSTEM MINIMUM 100 FEET FROM WELL

SEPTIC TANK & DRAINLINES INSTALLED 12-1-00 ~~SEPTIC TANK NEEDS RISERS &/OR MARKER = R.S.H.~~

INITIAL SITE SKETCH SCALE: 1"=60'

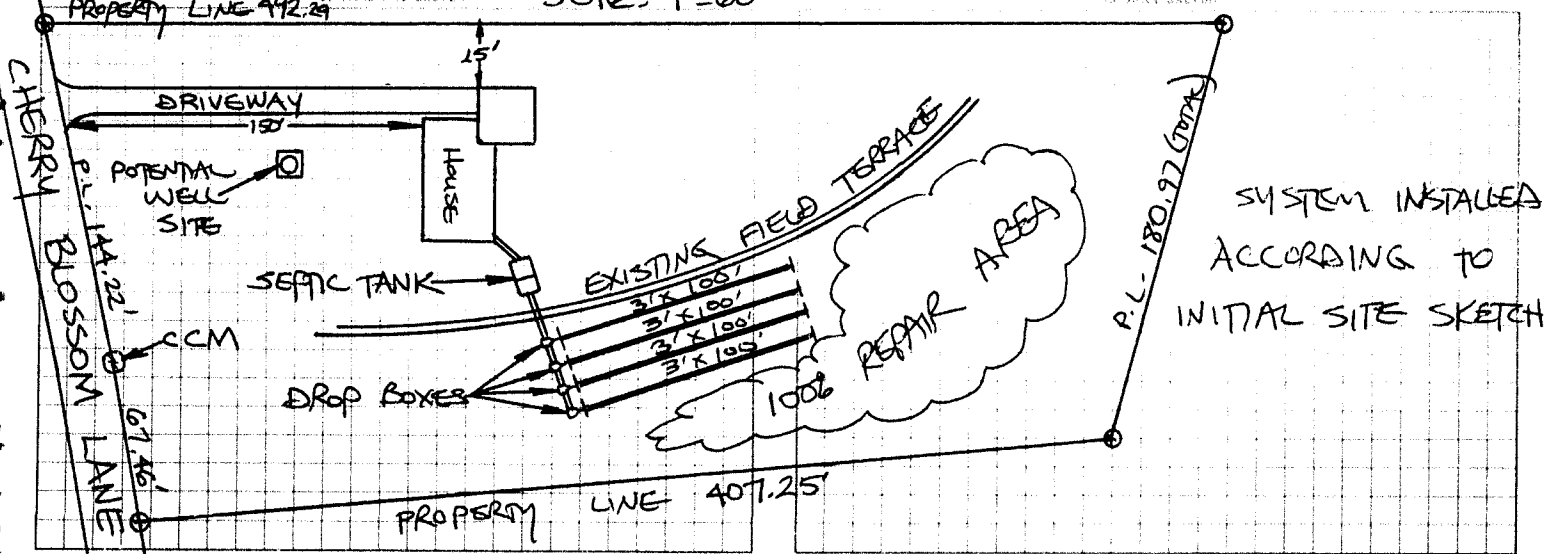

SYSTEM INSTALLED ACCORDING TO INITAL SITE SKETCH

I understand that this permit can be suspended or revoked if any false information is supplied toward securing the permit/any unauthorized changes are made to the site/any unauthorized changes are made in the installation of the system. Improvement Permit with plat valid without expiration. Improvement Permit with site plan valid for sixty months. Authorization to Construct is valid for a period equal to that of Improvement Permit – not to exceed sixty months.

Signed: [signature] date 11/23/98 Installed by: FOOTHILLS PLUMBING

Improvement Permit by: STEVE HEDRICK date 11-23-98 Operation Permit by: STEVE HEDRICK date 11-15-01

Authorization to Construct by: STEVE HEDRICK date 11-23-98 Existing System Inspection by: _____ date _____

HEALTH DEPT. COPY: WHITE INSPECTION COPY (FINAL): GREEN OWNER COPY (FINAL): YELLOW INSPECTION COPY (INITIAL): PINK OWNER COPY (INITIAL): GOLD