
Acknowledgement Of
Plans Submittal ONLY!
Mark Carter Date 3/24/14
Date 03/24/14

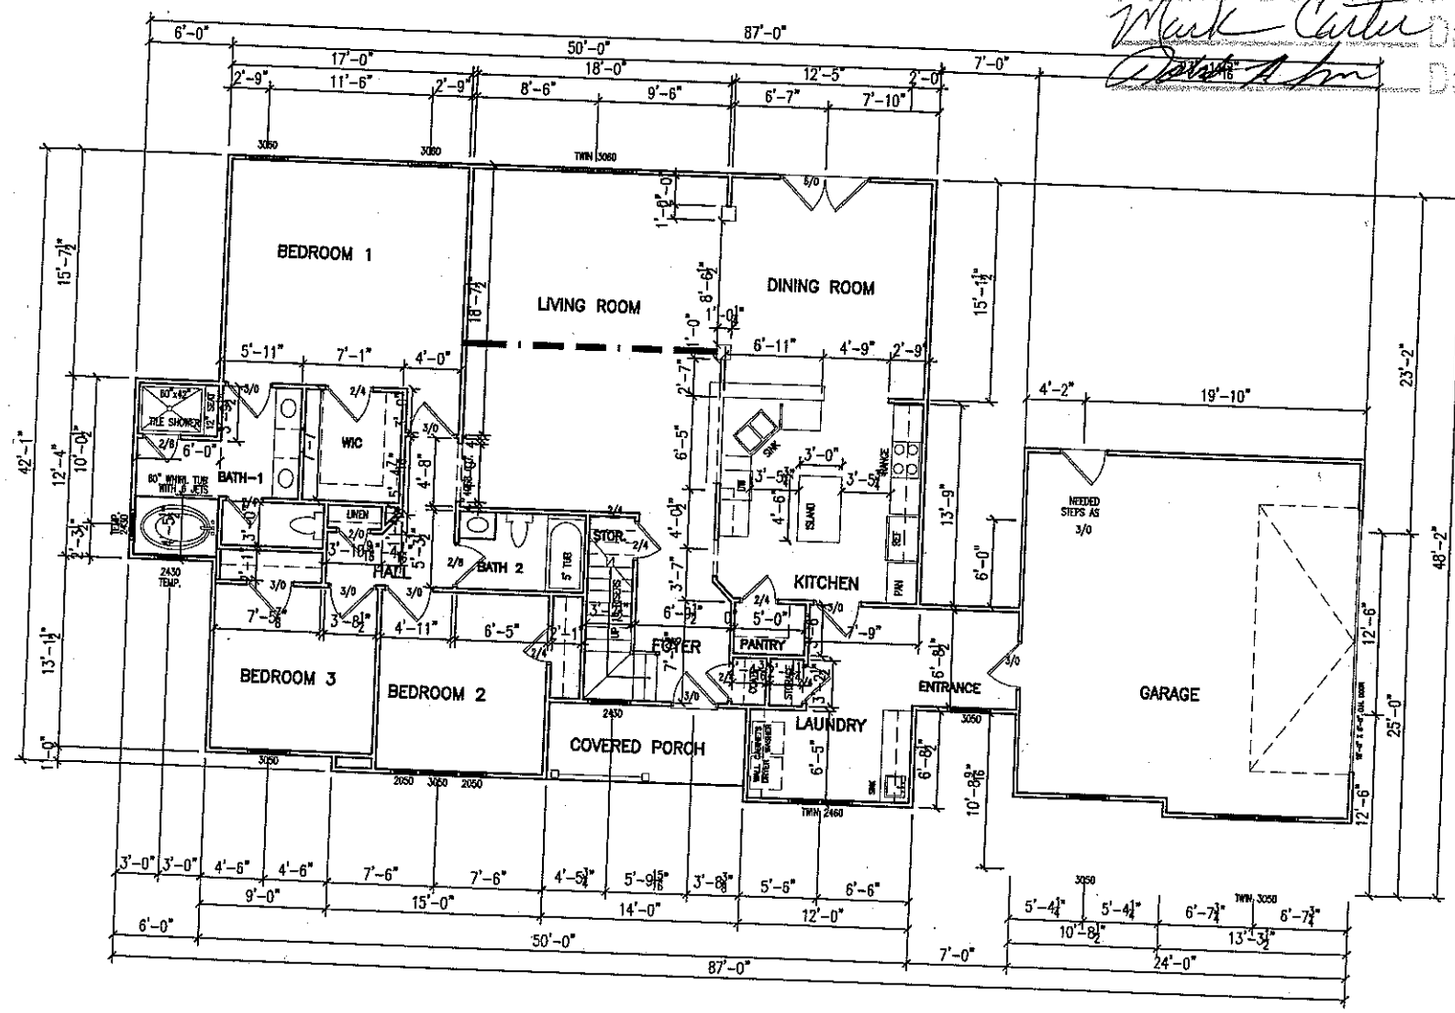

FLOOR PLAN

AREAS

HEATED AREA	2180 S.F.
UNFINISHED AREA SECOND FLOOR	1186 S.F.
PORCH AREA	74 S.F.
GARAGE AREA	600 S.F.
TOTAL UNDER ROOF	4020 S.F.

CLINE BUILDERS
958 N. ANDERSON RD
ROCK HILL S.C. 29730

CARTER PROJECT

FLOOR PLAN

DATE: 03/15/2014
DRESDEN-CUSTOM
SCALE: 1/8"=1'-0"

DRAWN BY: ATS

ESTIMATED BY:

CHECKED BY: