SCHEDULES

DOORS

NO.	SIZE	TYPE	DESCRIPTION	QTY.
01	2'0"	INT.	GLASS SHOWER	1
02	2'0"x6'8"	INT.	3 PANEL	2
03	2'-2'0"x6'8"	INT.	6 PANEL	3
04	2'4"x6'8"	INT.	6 PANEL	10
05	2'6"x6'8"	INT.	6 PANEL	6
06	2'6"x6'6"	INT.	FRENCH	2
07	2'-2'6"x6'6"	EXT.	6 PANEL	2
08	2'6"x6'6"	INT.	6 PANEL	1
09	2'8"x6'8"	EXT.	6 PANEL	2
10	2'6"x6'8"	EXT.	9 LITE W/ 12" TRANSOM	1
11	2'8"x6'8"	EXT.	FRENCH W/ 12" TRANSOM	2
12	3'-2'6"x6'8"	EXT.	FRENCH ATRIUM	2
13	2'-6"x6'6"	INT.	5 PANEL	1
14	2'-5'0"x6'8"	INT.	5 PANEL	1
15	2'-5'0"x6'8"	EXT.	SPECIAL 10 LITE W/ ELLIPTICAL TRANSOM	1
16	9'0"x7'0"		ARCH PANEL GARAGE	3
17				
18				
19				
20				
21				
22				
23				
24				
25				
26				
27				
28				

DOOR SCHEDULE LEGEND

BB	BACK BAND
BM	BRICK MOULD

WINDOWS

TYPE	SIZE	CASING	DESCRIPTION	QTY.
A	2'-2'0"x5'2" W/ 2'8"x2"	BM	DH	1
B	2'8"x6'8"	5/4x4 W/BB	DH	1
C	2'8"x5'2"	BM	DH	3
D	2'8"x5'2"	5/4x4 W/BB	DH	2
E	2'8"x5'2"	BM	DH	4
F	2'4"x5'0"	5/4x4 W/BB	DH	1
G	2'4"x4'6"	BM	DH	1
H	5'0"x5'2"	BM	STAT	1
I	5'0"x1'0"	5/4x4 W/BB	STAT	2
J	2'8"x5'2"	5/4x4 W/BB	DH W/ 12" TRANSOM	2
K	2'8"x5'2"	BM	DH W/ 12" TRANSOM	2
L	4-2'8"x5'2"	BM	DH	1
M	2-2'0"x5'2" 4'0"x5'2"	5/4x4 W/BB	DH/STAT/DH W/ 12" TRANSOMS	1
N	2-2'0"x5'2" 4'0"x5'2"	BM	DH/STAT/DH W/ 12" TRANSOMS	1
O	3-2'8"x3'2"	5/4x4 W/BB	DH W/ 12" TRANSOMS	2
P	3-2'8"x5'2"	BM	DH	1
Q	2-2'8"x5'2"	BM	DH	6
R				
S				
T				

WINDOW SCHEDULE LEGEND

BB	BACK BAND	DH	DOUBLE HUNG
BM	BRICK MOULD	STAT	STATIONARY

NOTES:

All bedroom window must meet emergency egress code requirements. Due to revisions that occur in all local building codes, window size compliance should be verified with manufacturer before ordering.

Provide shutters as noted at window locations shown on exterior elevations. Overall dimensions of pair of shutters to be equivalent to inside frame dimension of window. Maximum width of individual shutter not to exceed 2'-0". All shutters to be hinged and operable w/ 1 shutter dog per shutter.

SQUARE FOOTAGE :


MAIN LEVEL	2973 htd. s.f.
UPPER LEVEL	N/A
TOTAL	2973 htd. s.f.

GENERAL NOTES:

1. Ceiling heights are as follows unless otherwise noted:
   First Floor: 10'-0" Ceiling Height
   Second Floor: N/A
2. Size and location of retaining walls (if shown on drawings) are to be determined by contractor according to site conditions.
3. Number of treads and risers at exterior stairs to be determined by contractor according to site conditions.
4. Shaded walls indicate 2X6 stud walls.
5. Finished spaces indicated on Basement Plan to have 2X4 furring at 16" O.C. at poured concrete walls, unless otherwise noted.
6. All dimensions at exterior walls are to outface of wall unless otherwise noted.
7. All angles shown on plans (other than 90 degrees) to be 45 degrees, unless otherwise noted.
8. All wood in contact with concrete, exterior wall masonry or roof framing shall be pressure treated.
9. All wood for interior trim to be kiln dried to a moisture content of 9%.
10. All wood for exterior trim to be kiln dried finish grade material and back primed.
11. Lumber for general work and not exposed shall be kiln dried Southern Yellow Pine (SYP) or Hem Fir, of 19%.
12. Refer to structural drawings for design of foundation, floor, ceiling, and roof structural systems.

ABBREVIATIONS:

Abv.	Above
A.F.F.	Above Finished Floor
A.S.F.	Above Sub-Floor
C.O.	Cased Opening
O.C.	On Center
O.F.S.	Outface of Stud
O.F.W.	Outface of Wall

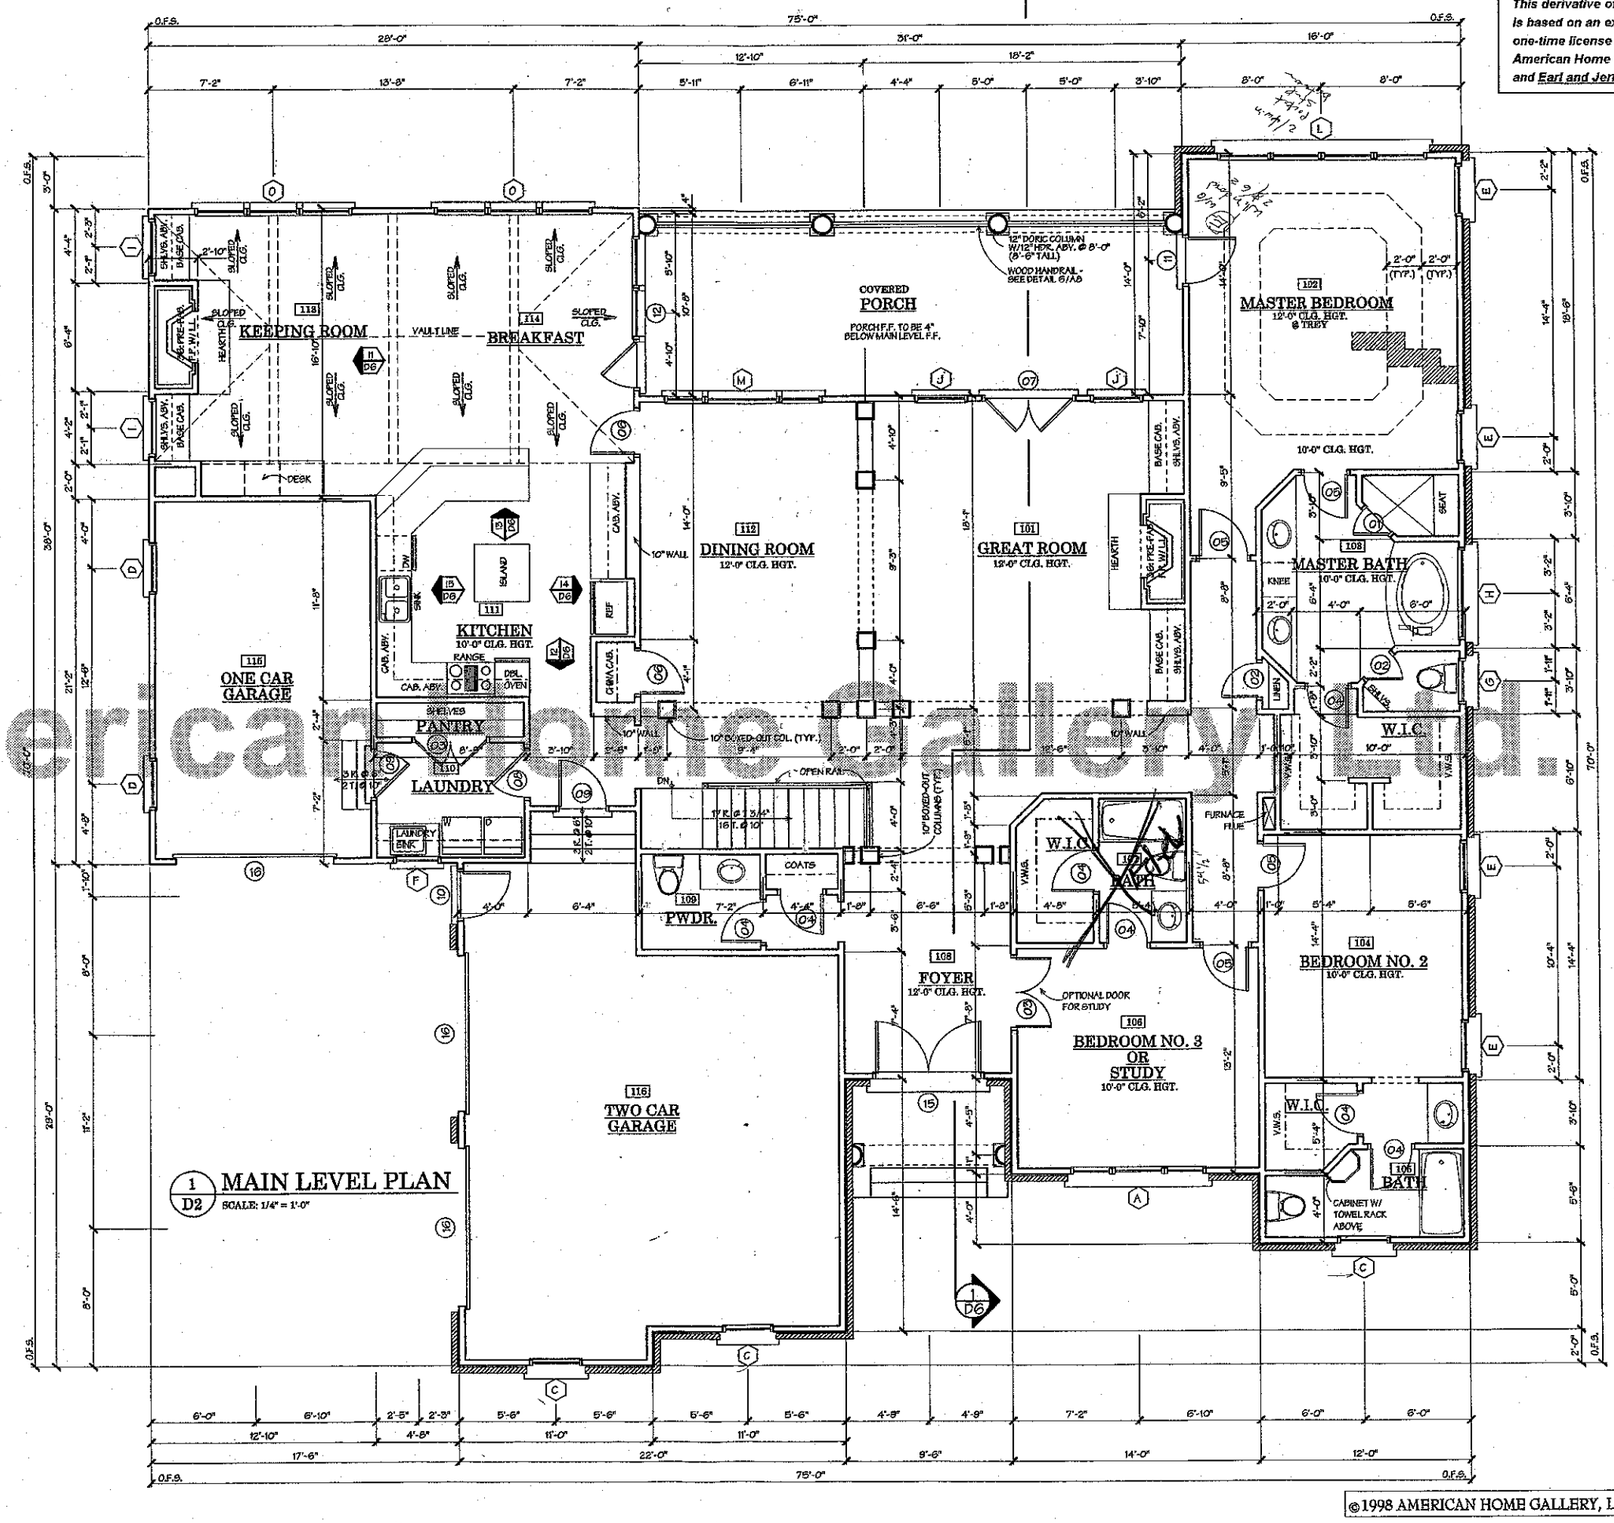

This derivative of a Stephen Fuller design is based on an exclusive, non-transferable, one-time license agreement between American Home Gallery, Ltd. Designer and Earl and Jerri Jackson Owner.

PROJECT

162 OAKTON

This license entitles the Licensee to construct only one home from this plan. The license is non-transferable. This plan can not legally be reproduced, except by Stephen S. Fuller, Inc., Design Traditions, Inc., and/or American Home Gallery, Ltd.

NON-EXCLUSIVE LICENSE TO BUILD ONE HOME

1. You have purchased a non-exclusive, non-transferable license to use this plan to build one home.
2. Design Traditions®, Stephen Fuller™ and Mosaic™ are our exclusive Marks.
3. When you purchase this plan, you agree not to use, publish, or place on any sign, the Trademarks, or the name Stephen Fuller, or any derivative thereof, without the prior written consent of Stephen S. Fuller, Inc.
4. You also agree not to use, exhibit, or place on any sign, the name of this Plan, or the collection of which it is a part, without the prior written consent of Stephen S. Fuller, Inc.
5. Any breach of this Agreement shall entitle Stephen S. Fuller, Inc., Design Traditions, Inc., and/or American Home Gallery, Ltd. and Stephen Fuller, individually, to pursue any and all remedies they may have, at law, including, without limitation, injunctive relief to prevent or cease such breach.

©2000 Stephen Fuller American Home Gallery, Ltd.

Stephen Fuller
AMERICAN HOME GALLERY
4197 PLEASANT HILL ROAD ♦ DULUTH, GEORGIA 30096
TELEPHONE 678 775 4663 ♦ FACSIMILE 678 775 4664 ♦ www.stephenfuller.com

Please Note:
Stephen S. Fuller, Inc., Design Traditions, Inc., and/or American Home Gallery, Ltd. assume no liability for any home constructed from this Plan. It is the responsibility of the purchaser of this Plan to perform the following before construction:

1. Contractor must verify ALL DIMENSIONS prior to proceeding with construction.
2. Contractor must verify compliance with ALL LOCAL BUILDING CODES in the area the home is to be built.
3. Plans indicate locations only; all engineering aspects should incorporate actual site conditions.
4. Stephen S. Fuller, Inc. must make any modifications, other than "red-line" modifications.
5. The liability of Stephen S. Fuller, Inc., Design Traditions, Inc. and/or American Home Gallery, Ltd., in connection with this plan and the home constructed therefrom, is limited to the total license fees paid by Purchaser of this Plan.

Caution must be exercised in making any modifications to this plan. If changes are necessary, contact the Stephen Fuller Design Traditions Modifications.

DATE	REVISED

DRAWN/CHECKED: DT

PROJECT/TUBE NO.: 162

SHEET TITLE: MAIN LEVEL PLAN

SHEET: D2 of 9

©1998 AMERICAN HOME GALLERY, LTD.

© American Home Gallery Ltd.

This derivative of a Stephen Fuller design is based on an exclusive, non-transferable, one-time license agreement between American Home Gallery, Ltd. Designer and Earl and Jerri Jackson Owner.

PROJECT

162 OAKTON

SCHEDULES

DOORS

NO.	SIZE	TYPE	DESCRIPTION	QTY.
01	2'0"	INT.	GLASS SHOWER	1
02	2'0"x6'8"	INT.	5 PANEL	2
03	2-2'0"x6'8"	INT.	5 PANEL	5
04	2'4"x6'8"	INT.	5 PANEL	10
05	2'6"x6'8"	INT.	5 PANEL	8
06	2'6"x6'8"	INT.	FRENCH	2
07	2-2'0"x6'8"	EXT.	6 PANEL	2
08	2'8"x6'8"	INT.	6 PANEL	1
09	2'8"x6'8"	EXT.	6 PANEL	2
10	2'8"x6'8"	EXT.	6 LITE W/ 12" TRANSOM	1
11	2'8"x6'8"	EXT.	FRENCH W/ 12" TRANSOM	2
12	3-2'8"x8'0"	EXT.	FRENCH ATRIUM	2
13	2-1'6"x6'8"	INT.	5 PANEL	1
14	2-3'0"x6'8"	INT.	6 PANEL	1
15	2-3'0"x6'8"	EXT.	SPECIAL 10 LITE W/ ELIPTICAL TRANSOM	1
16	8'0"x7'0"		HIGH PANEL GARAGE	5
17				
18				
19				
20				
21				
22				
23				
24				
25				
26				
27				
28				

DOOR SCHEDULE LEGEND

BB	BACK BAND
BM	BRICK MOULD

WINDOWS

TYPE	SIZE	CASING	DESCRIPTION	QTY.
A	2-2'0"x5'2" W/ 2'6"x5'2"	BM	DH	1
B	2'6"x4'6"	B/4x4 W/BB	DH	1
C	2'6"x5'2"	BM	DH	3
D	2'6"x5'2"	B/4x4 W/BB	DH	2
E	2'6"x5'2"	BM	DH	4
F	2'4"x5'0"	B/4x4 W/BB	DH	1
G	2'4"x4'6"	BM	DH	1
H	5'0"x5'2"	BM	STAT	1
I	3'0"x4'0"	B/4x4 W/BB	STAT	2
J	2'6"x5'2"	B/4x4 W/BB	DH W/ 12" TRANSOM	2
K	2'6"x5'2"	BM	DH W/ 12" TRANSOM	2
L	4-2'6"x5'2"	BM	DH	1
M	2-2'0"x5'2"	B/4x4 W/BB	DH/STAT/DH W/ 12" TRANSOMS	1
N	4'0"x5'2" 2-2'0"x5'2"	BM	DH/STAT/DH W/ 12" TRANSOMS	1
O	2-2'0"x5'2"	B/4x4 W/BB	DH W/ 12" TRANSOM	1
P	2-2'0"x5'2"	BM	DH	1
Q	2-2'0"x6'8"	BM	DH	2
R				
S				
T				

WINDOW SCHEDULE LEGEND

BB	BACK BAND	DH	DOUBLE HUNG
BM	BRICK MOULD	STAT	STATIONARY

NOTES:

All bedroom windows must meet emergency egress code requirements. Due to revisions that occur in all local building codes, window size compliance should be verified with manufacturer before ordering.

Provide shutters as noted at window locations shown on exterior elevations. Overall dimensions of pair of shutters to be equivalent to inside frame dimension of window. Maximum width of individual shutter not to exceed 2'-0". All shutters to be hinged and operable w/ 1 shutter dog per shutter.

SQUARE FOOTAGE:


MAIN LEVEL	2973 htd. s.f.
UPPER LEVEL	N/A
TOTAL	2973 htd. s.f.

GENERAL NOTES:

1. Ceiling heights are as follows unless otherwise noted:
   First Floor: 10'-0" Ceiling Height
   Second Floor: N/A
2. Size and location of retaining walls (if shown on drawings) are to be determined by contractor according to site conditions.
3. Number of treads and risers at exterior stairs to be determined by contractor according to site conditions.
4. Shaded walls indicate 2X6 stud walls.
5. Finished spaces indicated on Basement Plan to have 2X4 furring at 16" O.C. at poured concrete walls, unless otherwise noted.
6. All dimensions at exterior walls are to outface of wall unless otherwise noted.
7. All angles shown on plans (other than 90 degrees) to be 45 degrees, unless otherwise noted.
8. All wood in contact with concrete, exterior wall masonry or roof framing shall be pressure treated.
9. All wood for interior trim to be kiln dried to a moisture content of 9%.
10. All wood for exterior trim to be kiln dried finish grade material and back primed.
11. Lumber for general work and not exposed shall be kiln dried Southern Yellow Pine (SYP) or Hem Fir. of 19%.
12. Refer to structural drawings for design of foundation, floor, ceiling, and roof structural systems.

ABBREVIATIONS:

Abv.	Above
A.F.F.	Above Finished Floor
A.S.F.	Above Sub-Floor
C.O.	Cased Opening
O.C.	On Center
O.F.S.	Outface of Stud
O.F.W.	Outface of Wall

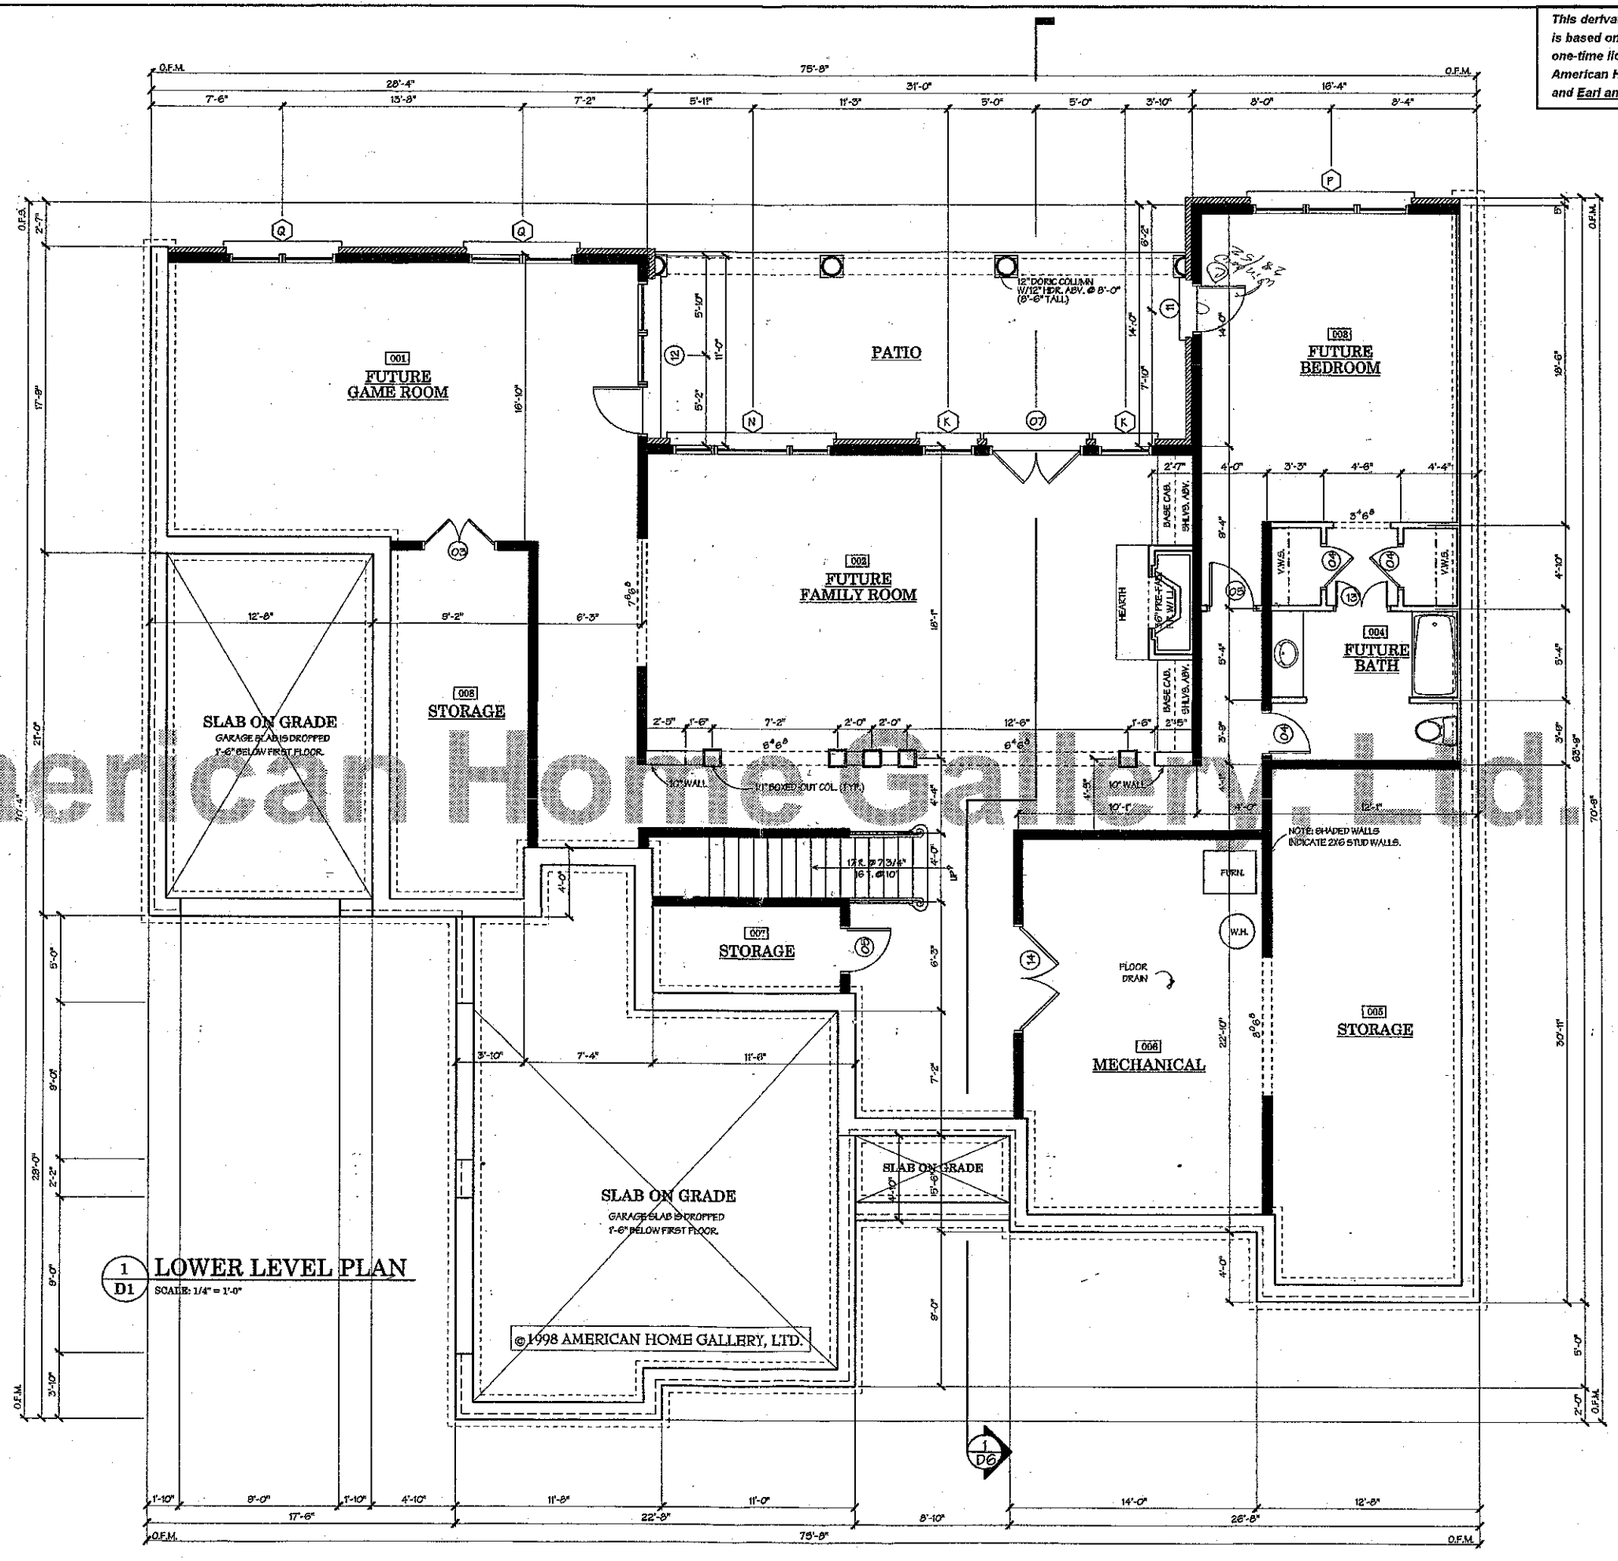

1 / D1 LOWER LEVEL PLAN

SCALE: 1/4" = 1'-0"

© 1998 AMERICAN HOME GALLERY, LTD.

This license entitles the Licensee to construct only one home from this plan. The license is non-transferable. This plan can not legally be reproduced, except by Stephen S. Fuller, Inc., Design Traditions, Inc., and/or American Home Gallery, Ltd.

NON-EXCLUSIVE LICENSE TO BUILD ONE HOME

1. You have purchased a non-exclusive, non-transferable license to use this plan to build one home.
2. Design Traditions®, Stephen Fuller™ and Mosaic™ are our exclusive Marks
3. When you purchase this plan, you agree not to use, publish, or place on any sign, the Trademarks, or the name Stephen Fuller, or any derivative thereof, without the prior written consent of Stephen S. Fuller, Inc.
4. You also agree not to use, publish or place on any sign, the name of the Plan, or the collection of which it is a part, without the prior written consent of Stephen S. Fuller, Inc.
5. Any breach of the Agreement shall entitle Stephen S. Fuller, Inc., Design Traditions, Inc., and/or American Home Gallery, Ltd. and Stephen Fuller, individually, to pursue any and all remedies they may have, at law, including, without limitation, injunctive relief to prevent or cease such breach.

©2000 Stephen Fuller American Home Gallery, Ltd.

Stephen Fuller
AMERICAN HOME GALLERY
4197 PLEASANT HILL ROAD ♦ DULUTH, GEORGIA 30096
TELEPHONE 678 775 4663 ♦ FACSIMILE 678 775 4664 ♦ www.stephenfuller.com

Please Note:
Stephen S. Fuller, Inc., Design Traditions, Inc., and/or American Home Gallery, Ltd. assume no liability for any items constructed from this Plan. It is the responsibility of the purchaser of this Plan to perform the following before construction:

1. Contractor must verify ALL DIMENSIONS prior to proceeding with construction.
2. Contractor must verify compliance with ALL LOCAL BUILDING CODES in the area the home is to be built.
3. Plans indicate location only; all engineering aspects should incorporate actual site conditions.
4. Stephen S. Fuller, Inc. must make any modifications, other than "red-line" modifications.
5. The liability of Stephen S. Fuller, Inc., Design Traditions, Inc. and/or American Home Gallery, Ltd., in connection with this plan and the home constructed therefrom, is limited to the total license fees paid by Purchaser of this Plan.

Caution must be exercised in making any modification to this plan. If changes are necessary, contact the Stephen Fuller Design Traditions Modifications.

DATE	REVISED
DRAWN/CHECKED: DT	
PROJECT/TUBE NO.: 162	
SHEET TITLE: LOWER LEVEL PLAN	
SHEET: D1 of 9	

American Home Gallery, Ltd.