
NW 51° 50' 43"

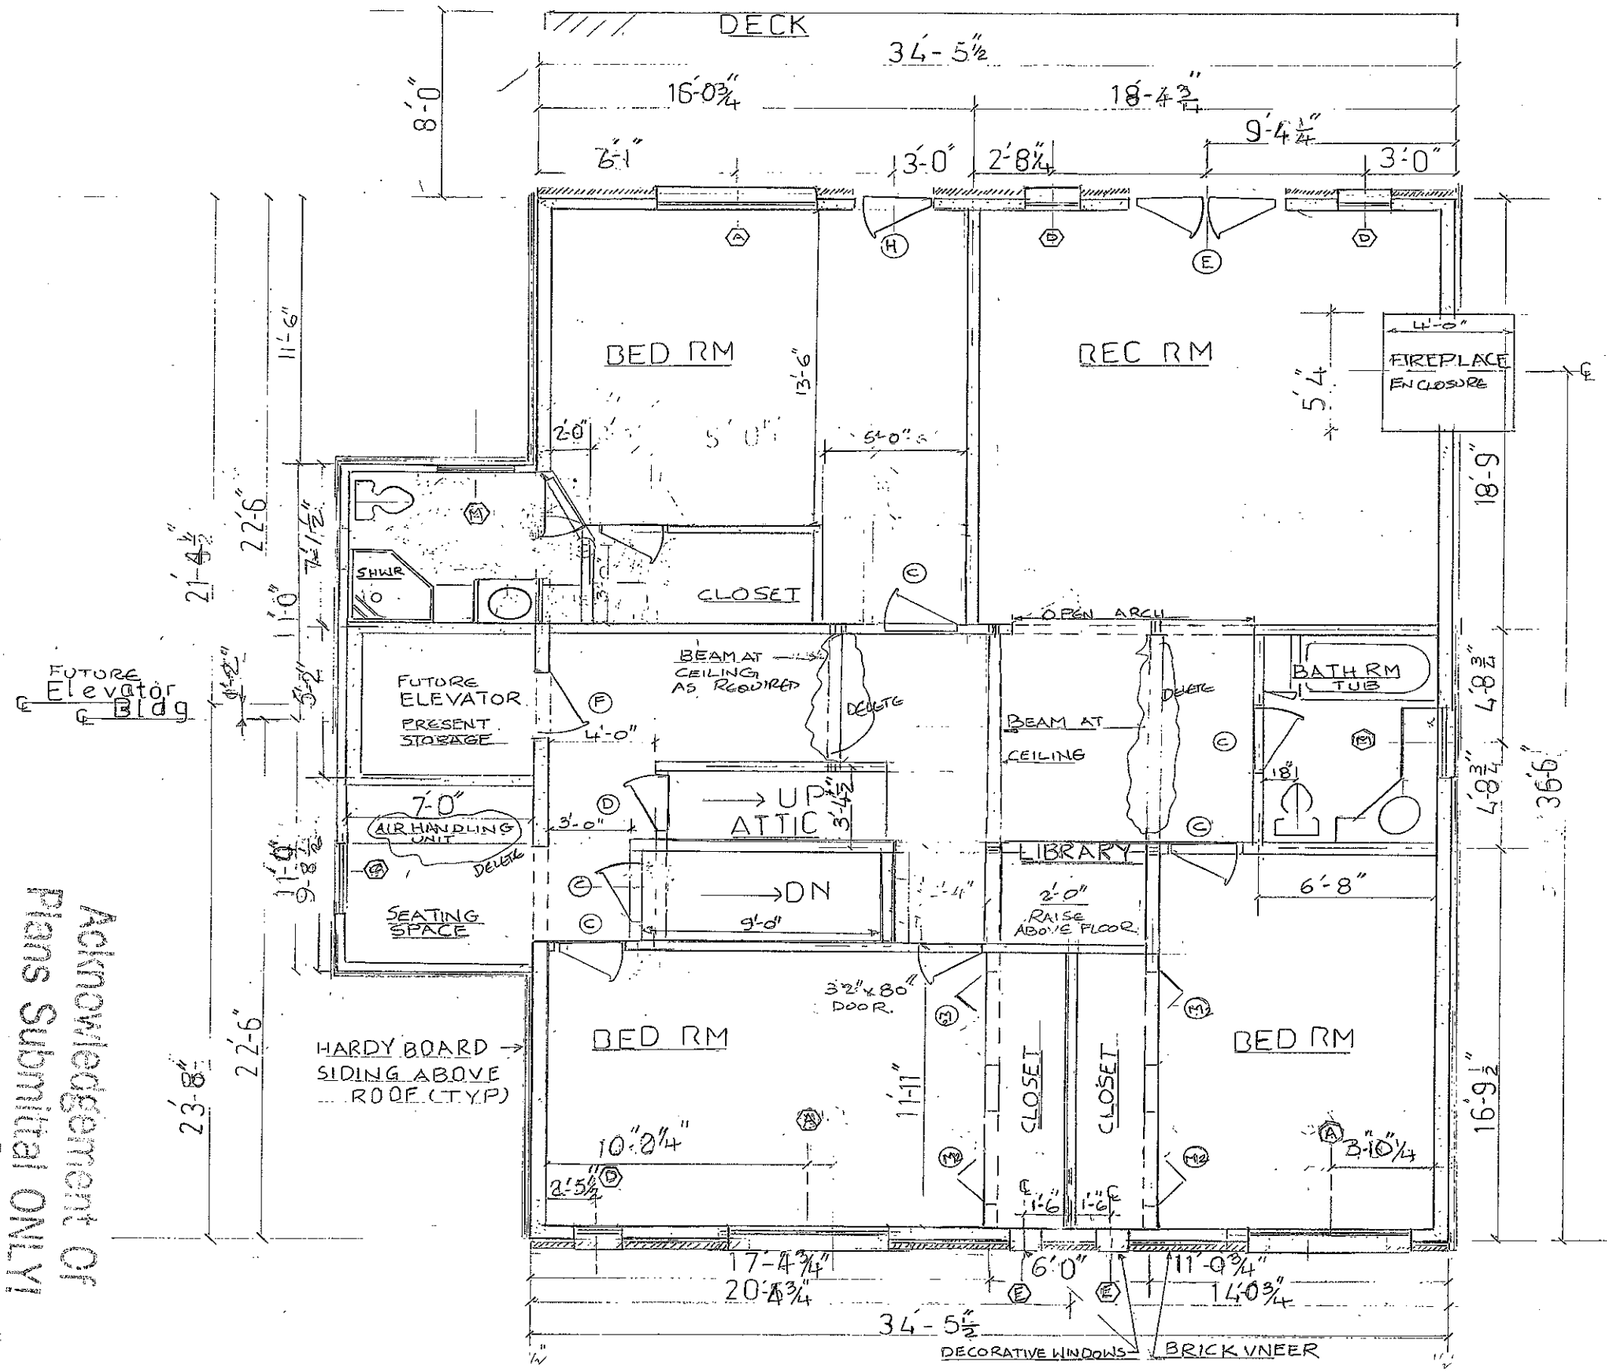

UPPER FLOOR

FOR FLOOR BEAM & JOIST SHEET 3

SCALE 1/4" - 1'-0"

Door Schedule — LATER

SYM	QTY	DESCRIPTION	TYPE LATER	REMARK
A	1	42"x80"x1¾"		EXTERIOR SOLID CONST
B	12	32"x80"x1⅜"		INTERIOR, 3 EA SOLID CONST
C	12	30"x80"x1⅜"		INTERIOR 10 EA SOLID CONST
D	4	28"x80"x1⅜"		
E	3	60"x80"x1¾"		SINGLE HUNG OR DOUBLE HUNG EXTERIOR
F	3	36"x80"x1⅜"		ELEVATOR
G	3	32"x80"x1¾"		EXTERIOR GLAZED SOLID CONST
H	4	32"x80"x1¾"		EXTERIOR SOLID CONST
I	1	32"x80"x½"		SHOWER DOOR GLAZED
K	1	72"x80"x1⅜"		FRENCH DOOR GLAZED
L				
M1	2			SINGLE
M2	4			BI FOLD

Window Schedule — LATER

SYM	QTY	DESCRIPTION RO SIZE	TYPE LATER	REMARK
A	6	6'-0"W x 3'-0"H		DOUBLE HUNG BASEMENT MAINFL, 2ND FL
B	4	2'-6"W x 3'-0"H		DOUBLE HUNG MAIN FLR
C	8	3'-0"W x 1'-0"H		DOUBLE HUNG
D	5	2'-0"W x 5'-0"H		SINGLE HUNG/FIXED 2ND FL
E	4	1'-6"W x 5'-0"H		DECORATIVE FIXED
F	1	3'-0"W x 4'-0"H		DOUBLE ATTIC SPACE HUNG
G	2	3'-0"W x 1'-6"H		TEMPERED, AWNING
H	8	3'-0"W x 2'-0"H		SUN RM FIXED, TEMPER GLASS
I	1	4'-3"W x 3'-6"H		KITCHEN 1, DOUBLE CASEMENT
K	1	3'-0"W x 4'-0"H		FIXED ELEVATOR M/C RM WINDOW
L	5	3'-0"W x 6'-0"H		BOWLWINDOW 3 FIXED 2 CASEMENT
M	3	3'-0"W x 3'-0"H		2ND KITCHEN, SUN RM, TOILET 2ND FL TOILET
N	2	3'-0"W x 4'-0"H		BASEMENT DOUBLE HUNG EGRESS
O	1	4'-0"W x 4'-0"H		FIXED SINGLE GLASS, YELLOWBRA ¼" THICK
P	2	4'-0"W x 3'-0"H		BASEMENT

NOTE

1. REFER TO 106-BIRD-SH 1A, 1B AND SH 2
2. STEEL SUPPORT DWG 106-BIRD SH 12

Acknowledgement of Plans Submitted ONLY

Date

Date 1/21/10

106 BIRSONG LN

UPPER FLOOR (2ND)

DRAWN BY: KUMBLA RAO

APPROVED BY: KUMBLA RAO

DWG NO: 106-BIRD SH 3 R0

SIGNATURE:

SCALE: AS NOTED

Rev 0

NW 51°50'43"

Acknowledgement of Plans Submittal ONLY

Date 1/31/16

Date

14'Ft WIDE DECK

1'-0" OVERHANG

1'-0" OVERHANG

DECK

DOUBLE PANE GLASS WINDOWS

SUN RM

ROOF OVER SEE DETAIL

BOW WINDOW

HEADER BEAM

WALL AIR CONDITIONER RO 3'-5⅜" x 15⅞"

4 EA 2x6 STUD SUPPORTERS FOR ROOF LVL

FIRE PLACE BOTH SIDE OPEN

SHOWER

BATH

HAND RAIL

BIDET W.C.

3 EA STUDS SUPPORTS

MASTER BED

2x6 STUDS

CEILING DROP (TYP) 10" TO 8"

FAMILY RM

2x6 STUDS INSULATE FOR NOISE REDUCTION

AIR CONDITIONER PAD

SUPPORT BEAM @ CEILING FOR 2ND FL REFER NOTE 3

CLOSET

FUTURE ELEVATOR SPACE

NOTE 3 SUPPORT (TYP)

CEILING SLOPE 10' TO 8'

BRICK/SIDING

2x6 STUDS

UTILITY

WASHER

DRYER

ATTIC ENTRY

SINK

WH 1

2x4 STUDS

CEILING BEAM FOR ROOF SUPPORT

2 CAR GARAGE EL 781'-6"

9'-0" GARAGE DOOR

2'-0"

9'-0" GARAGE DOOR

SUPPORT NOTE 3

24'-0"

WET BAR AREA

DN BASEMENT

UP 2ND FL

4'-0" CLEAR WALKWAY

BOOK SHELF

CEILING BEAMS (3) 1¾"x9⅞" LVL

STUDY

SUPPORT NOTE 3

LIVING

CLOSET 2'-0"x2'-0" COAT ROD

DELETE POCKET DOOR

2x6 STUD DO

DINING

CEILING BEAM 3 EA STUDS SUPPORTS

POWDER RM

PANTRY

CEILING 3-1¾" LVL BEAM & SUPPORT

ARCH OPENING

2x6 STUDS

KITCHEN-1

REF

FREEZER

ATTIC ENTRY

KITCHEN-2

SINK

STOVE

OVEN

DW

2x6 STUD, POCKETS 18"x 24"

1 CAR GARAGE EL 781'-0"

GARAGE DOOR 8'-0" x 7'-0"

2x4 STUD BRACE

STEPS

PORCH 8'-0" LONG BY 6'-0" WIDE

MAIN FL PLAN EL 781'-6"

SCALE 1 INCH = 5 FT

NOTES:

1. ALL EXTERIOR WALLS AND WALLS SUPPORTING 2ND FLOOR EXTERIOR WALLS ARE 2x6 STUDS SP #2
2. ALL OTHER INTERIOR WALLS ARE 2x4 STUDS SP # 2.
3. 3 EA STUDS SHALL BE NAILED TOGATHER OR BOLTED THAT SUPPORT CEILING BEAMS.
   WALLS UTILITY, CLOSET, BATH GARAGE, PANTRY, DINING STUDY
4. REFER TO STEEL FRAME DRAWING SH ___ FOR ADDITIONAL FIRE SUPPORTS FOR 2ND FLOOR. DELETED
5. FASTENERS AND NAILING REQUIRMENT
   N.C BUILDING CODE TABLE 2304.9.1 AND/OR N.C RESIDENTIAL CODE TABLE R602.3(1) AND R 602.3(2)
6. FOR WOOD TIE CONNECT REFER TO WOOD FRAME DRAWGS SH 7,8,9, 10, 11
7. FIRE PLACE STRUTURE/ FRAMING - RSF WOOD BURNING & EXCEL CHIMNEY PROVIDE OUTSIDE AIR INLET
8. DOORS AND WINDOW SCHEDULE SH 3
9. DETAILS FOR KITCHEN, BATH, UTILITY FURNISHING SEPARATE SKETCHES
10. INSULATION
    WALLS R19
    CEILING FLAT R30
    CEILING VAULT R30
    FLOORS R13
11. FOR HVAC REGISTERS REFER TO 106 BIRD-HVAC
12. TUB AND SHOWER ENCLOSURE WALLS, WATER PROOF GYPSUM BOARDS OVER BACKING FLOOR BACKING
13. EXHUST FANS ON EACH BATH RMS - EXHUST TO OUTSIDE
14. WATER HEATERS TO REST ON GALVANIZED STEEL PAN WITH DRAIN
15. REFER TO OTHER DRAWINGS FOR ADDITIONAL NOTES. INDIVIDUAL SPEC PROVIDED

106 BIRD SONG LN

MAIN FLOOR EL 781'-6"

DRAWN : KUMBLA RAO

APPROVED: KUMBLA RAO

SIGNATURE

DRAWING # 106-BIRD. SH 2

SCALE AS NOTED REV