
Acknowledgement Of
Plans Submittal ONLY!
Major Dotson Date 8/18/05
[illegible] Date 8/18/05

FIRST FLOOR PLAN

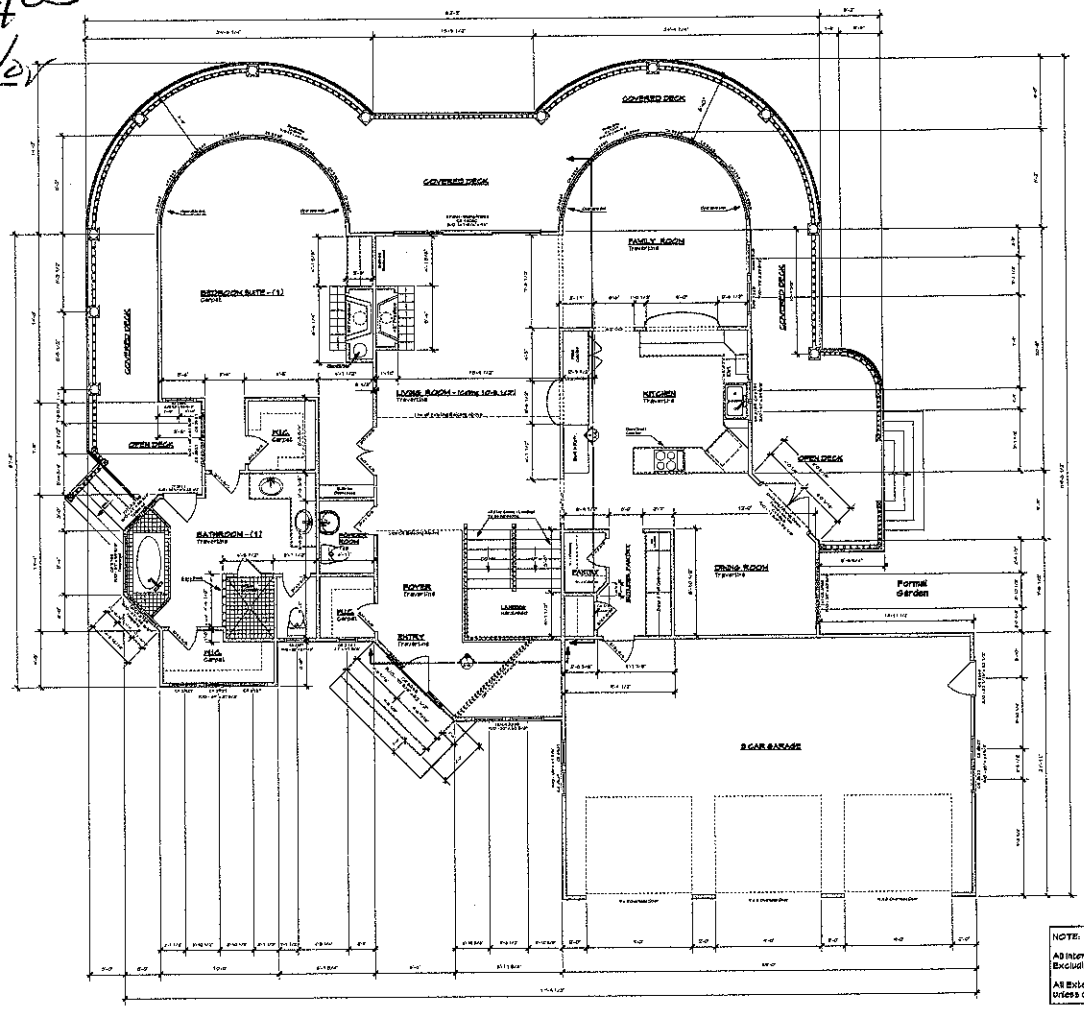

Square Footage Calculations	
First Floor Heated	2,014,018
Garage	785,589
First Floor Covered Decks	648,264
First Floor Open Decks	284,671
Second Floor Heated	2,672,125
First Floor Covered Front Porch	37,648
Second Floor Open Balcony (A)	81,414
Second Floor Open Deck - (B)	62,615
Third Floor Heated	16,660
Third Floor (Floored Attic Area)	656,648
Basement Heated	1,442,861
Lower Level Covered Porches	858,865
TOTAL PROJECT AREA	4,249,792
TOTAL HEATED AREA	6,369,104

NOTE:
All Interior Frame Dimensions Are To Frame Walls Excluding Any Existing Sheetrock.
All Exterior Dimensions Are To Outside Of Sheathing Unless Otherwise Noted.

Bay South
RESIDENTIAL
DESIGN & CONSULTING
107 North Main Street
Suite: 205
Davidson, N.C. 28036
MAILING ADDRESS
Post Office Box 1103
Davidson, N.C. 28036
Office: (704) 892-2700
Office: (800) 365-DRAW
Fax (704) 892-2700
E - Mail: baysouthdesign@adelphia.net

TUSKARORA DRIVE PROJECT

This plan is the property of Bay South Design and its client and may not be used or copied without written consent.

FIRST FLOOR PLAN


Plot Date: 06/07/05
DRAWN BY: JSB

Date: 06/07/05
Scale: 1/4" = 1'

447 Tuskarora Drive
Davidson TWSP., Iredell Co.
North Carolina

Acknowledgement Of
Plans Submittal ONLY!
Date 8/18/05
Date 8/18/05

SECOND FLOOR PLAN

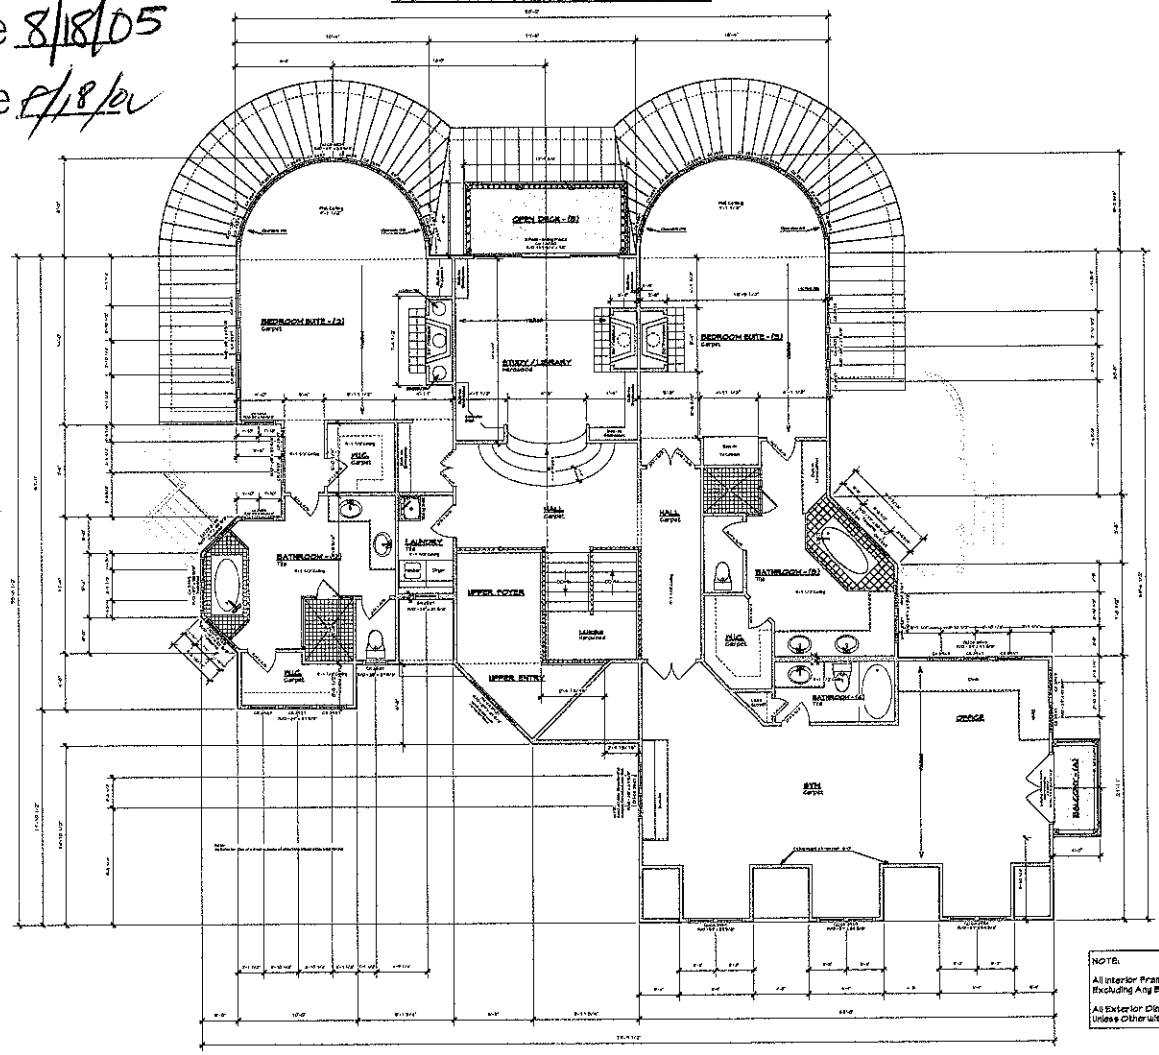

NOTE:
All Interior Frame Dimensions Are To Frame Walls Excluding Any Existing Sheetrock.
All Exterior Dimensions Are To Outside Of Sheathing Unless Otherwise Noted.

Bay South
RESIDENTIAL
DESIGN & CONSULTING
107 North Main Street
Suite: 205
Davidson, N.C. 28036
MAILING ADDRESS
Post Office Box 1103
Davidson, N.C. 28036
Office: (704) 892-2706
Office: (800) 845-DRAW
Fax: (704) 892-2706
E - Mail: baysouthdesign@adelphia.net

TUSKARORA DRIVE PROJECT

This plan is the property of Bay South Design and its client and may not be used or copied without written consent.

FIRST FLOOR PLAN


Plot Date: 06/07/05
DRAWN BY: JSS

Date: 06/07/05
Scale: 1/4" = 1'

447 Tuskarora Drive
Davidson TWSP., Iredell Co.
North Carolina

Acknowledgement Of
Plans Submitted ONLY!
Maria Dotson Date 8/18/05
[illegible] Date 8/18/05

BASEMENT PLAN

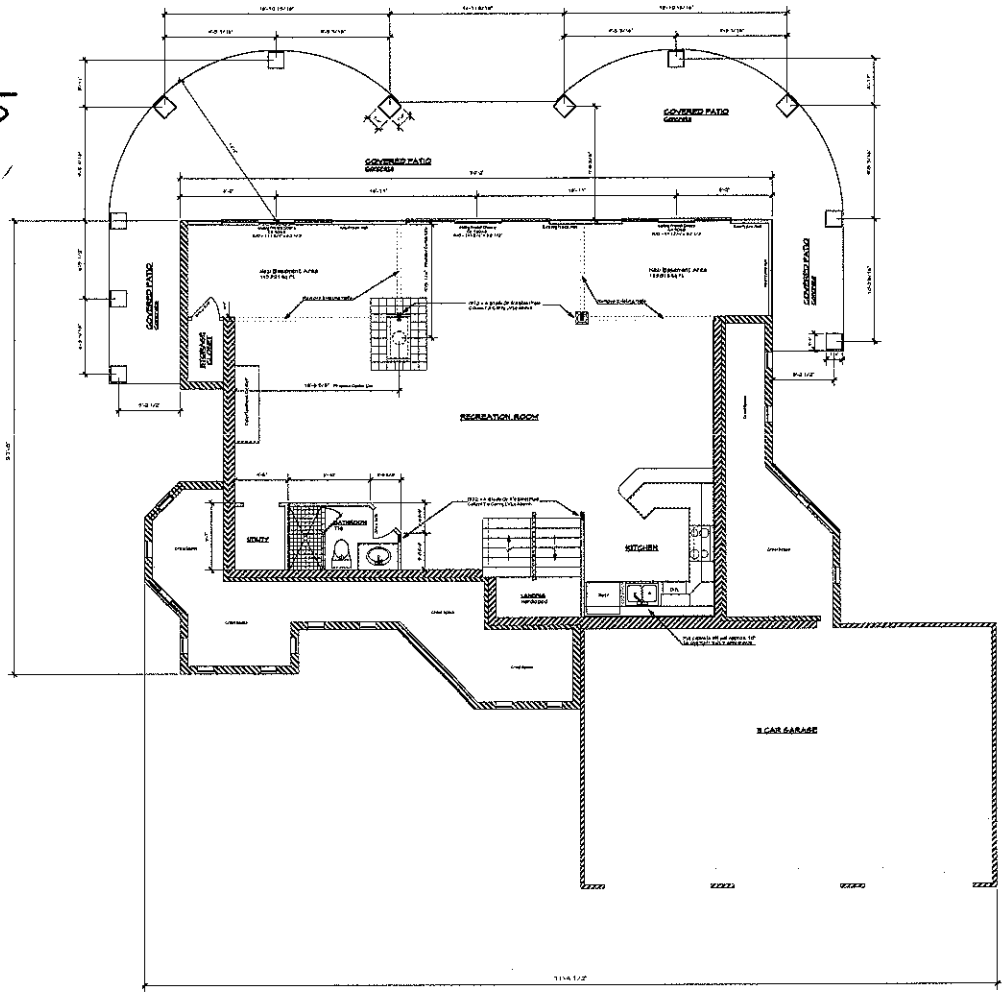

Bay South
RESIDENTIAL
DESIGN & CONSULTING
107 North Main Street
Suite: 205
Davidson, N.C. 28036

MAILING ADDRESS
Post Office Box 1103
Davidson, N.C. 28036

Office: (704) 892-2700
Office: (800) 565-DRAW
Fax: (704) 892-2700
E-Mail: baysouthdesign@adelphia.net

TUSKARORA
DRIVE PROJECT

This plan is the property of Bay South Design and its client and may not be used or copied without written consent.

BASEMENT PLAN

Plot Date: 06/07/05
DRAWN: JH

Date: 06/07/05
Scale: 1/4" = 1'

447 Tuskarora Drive
Davidson TWSP., Iredell Co.
North Carolina