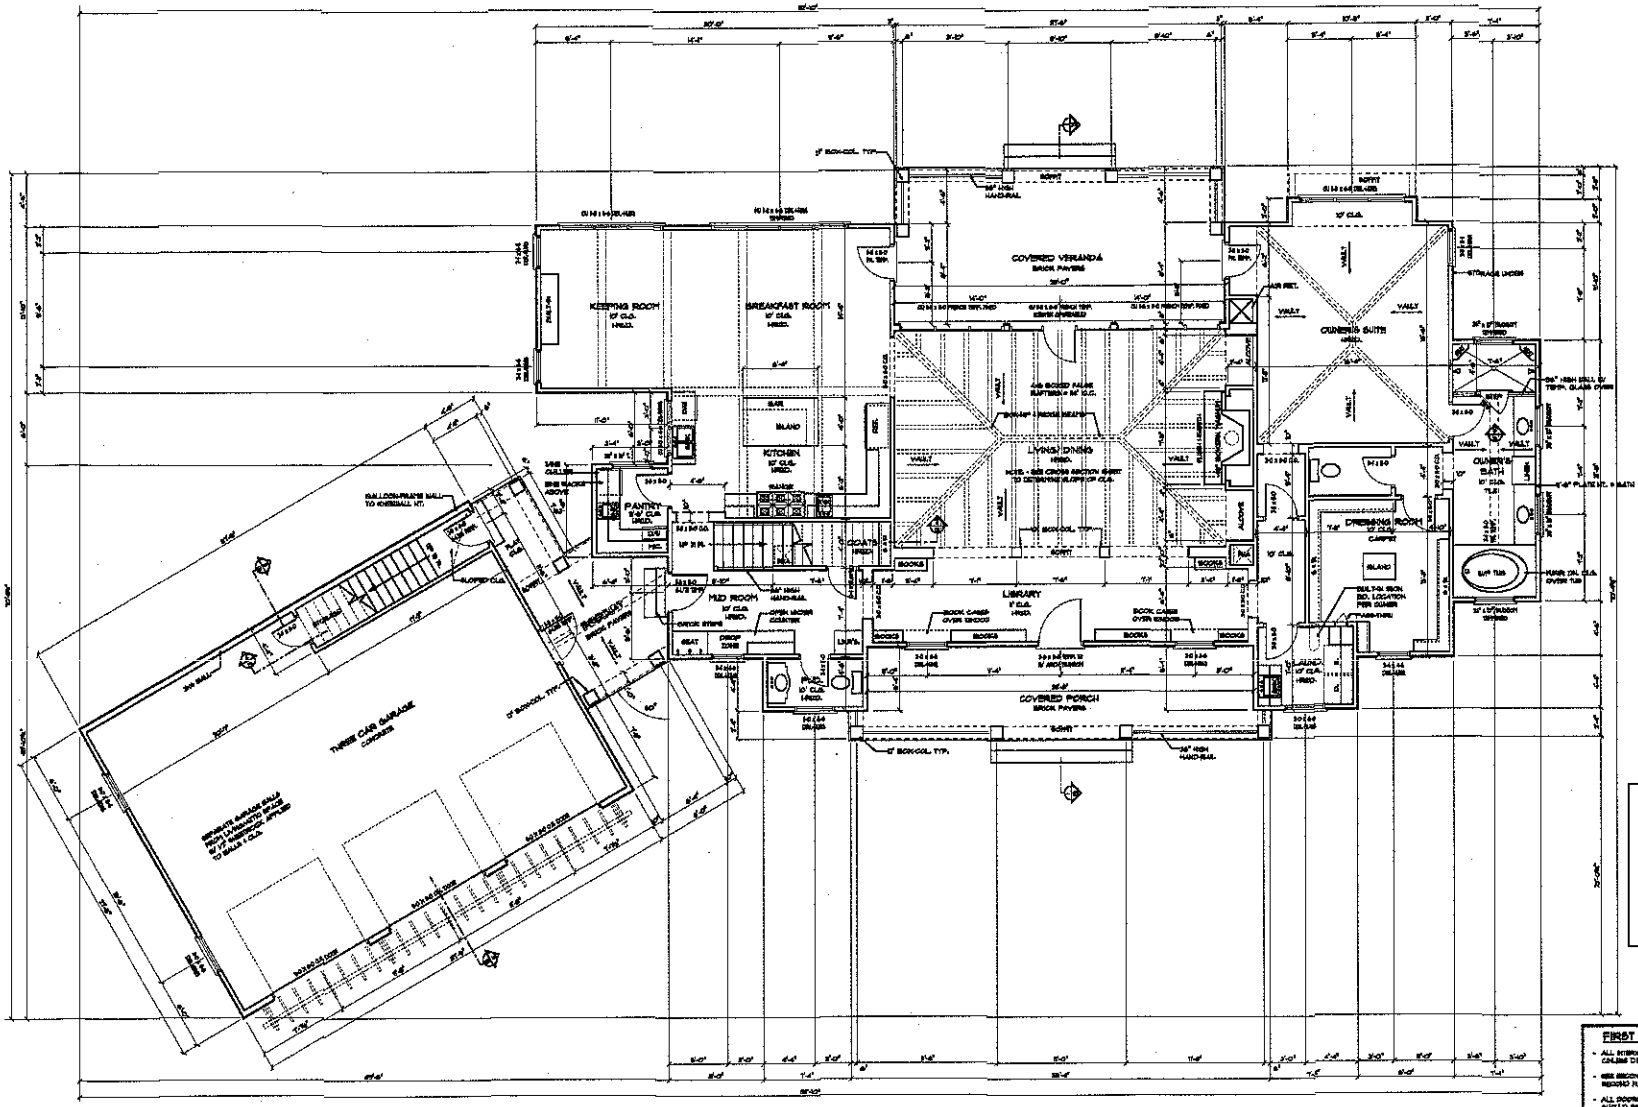


FIRST FLOOR PLAN

SCALE: 1/4" = 1'-0"

SQUARE FOOTAGE AREA:

FIRST FLOOR HEATED	2343
SECOND FLOOR HEATED	1495
HEATED TOTAL	3838
GARAGE	1048
GOV. PORCH	266
BREEZEWAY	180
SCREENED PORCH	287
COVERED VERANDA	272
TOTAL UNDER ROOF	5791

FIRST FLOOR PLAN NOTES

- ALL INTERIOR DOORS ARE 6" FROM WALL UNLESS DIMENSIONED OTHERWISE
- SEE SECOND FLOOR FRAMING PLAN FOR ALL SECOND FLOOR DRAFT STOPS & FIRST FLOOR HEADER SIZES.
- ALL DOORS W/ GLASS SHALL BE TEMPERED & WINDOWS SHALL BE TEMPERED PER STATE CODE
- ALL FRAMING DIMENSIONS FOR FIREPLACES SHALL BE CHECKED PER MFG.

PROJECT:

© COPYRIGHT 2008

THE SHALVOY RESIDENCE


ELITE Design Group
custom residential designs
P.O. Box 691286
Mint Hill, NC 28227
tel: 704-545-2928
fax: 704-545-0600

DRAWN BY: J.J. BARILA

DATE: NOVEMBER 3, 2008

REVISED:

SHEET 4 OF 16

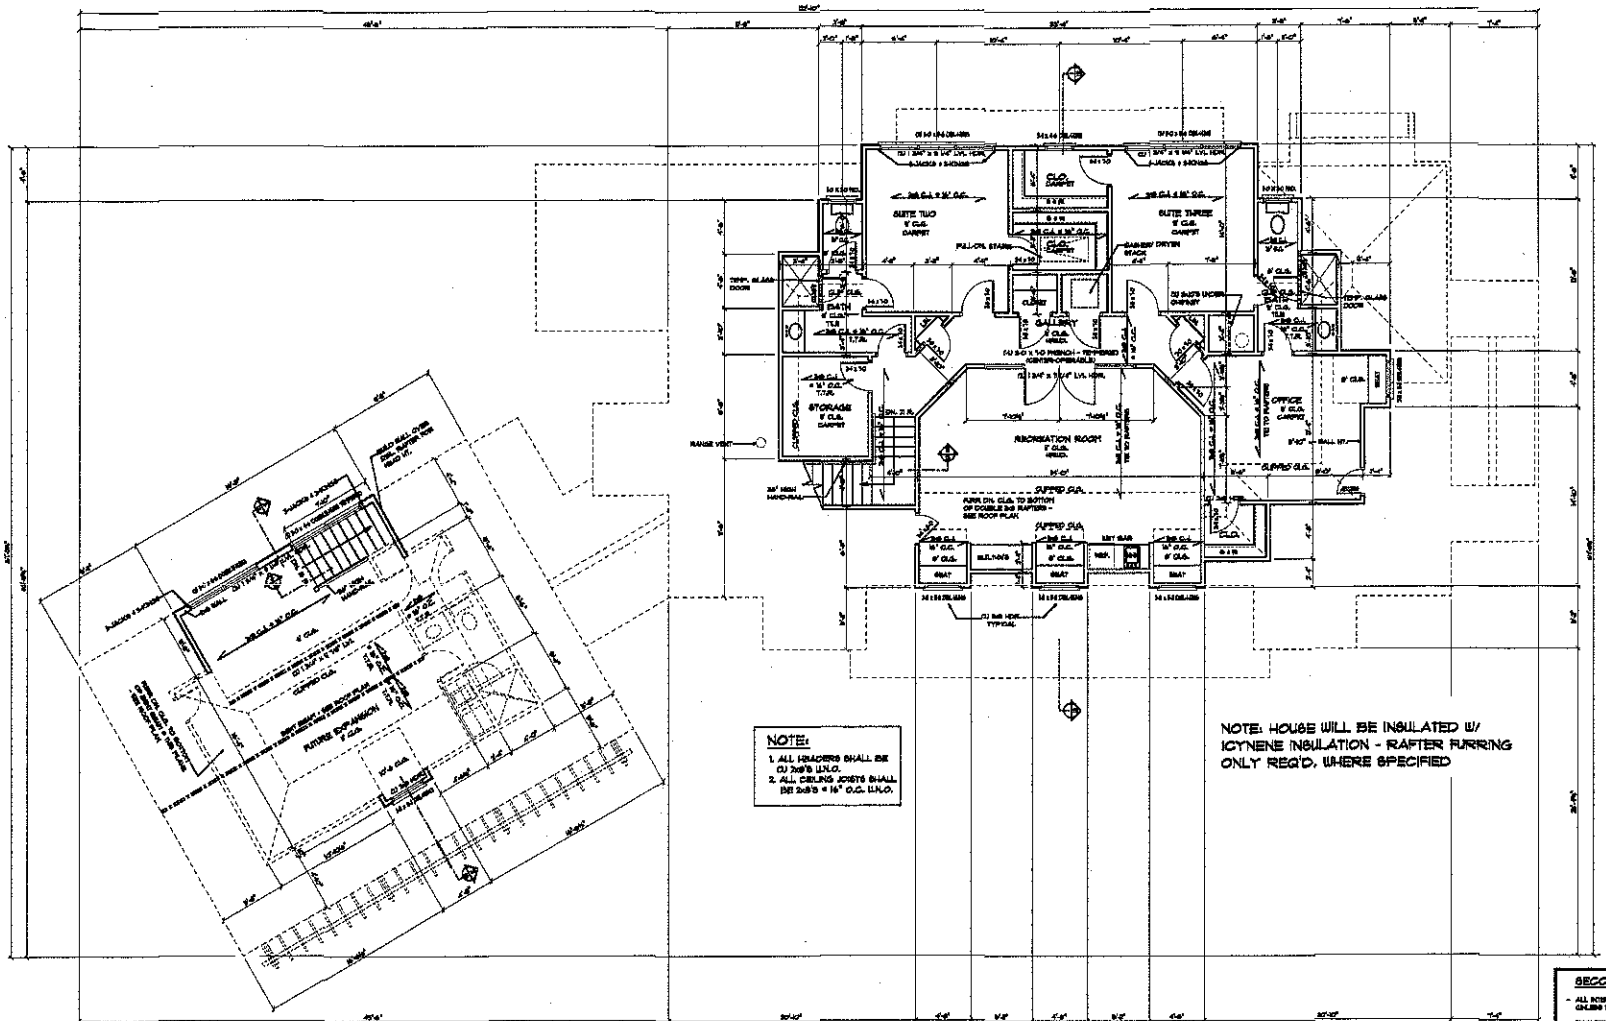

SECOND FLOOR PLAN

SECOND FLOOR NOTES

- ALL INTERIOR DOORS ARE 6'-8" HIGH (ALL CEILING DIMENSIONS OTHERWISE)
- PROVIDE ATTIC ACCESS TO ALL ATTIC SPACES ACCORDING TO CODE.
- SEE SECOND FLOOR CEILING PLAN FOR ALL SECOND FLR. BEAM & SECOND FLOOR HEADER SIZES.
- ALL DOORS WITH GLASS SHALL BE TEMPERED & WINDOWS SHALL BE TEMPERED PER STATE CODE

PROJECT:

© COPYRIGHT 2008

THE SHALVOY RESIDENCE

ELITE Design Group
custom residential designs
P.O. Box 691286
Mint Hill, NC 28227
tel: 704-545-2928
fax: 704-545-0600

DRAWN BY: J.L. GARCIA

DATE: NOVEMBER 8, 2008

REVISED:

SHEET 6 OF 16