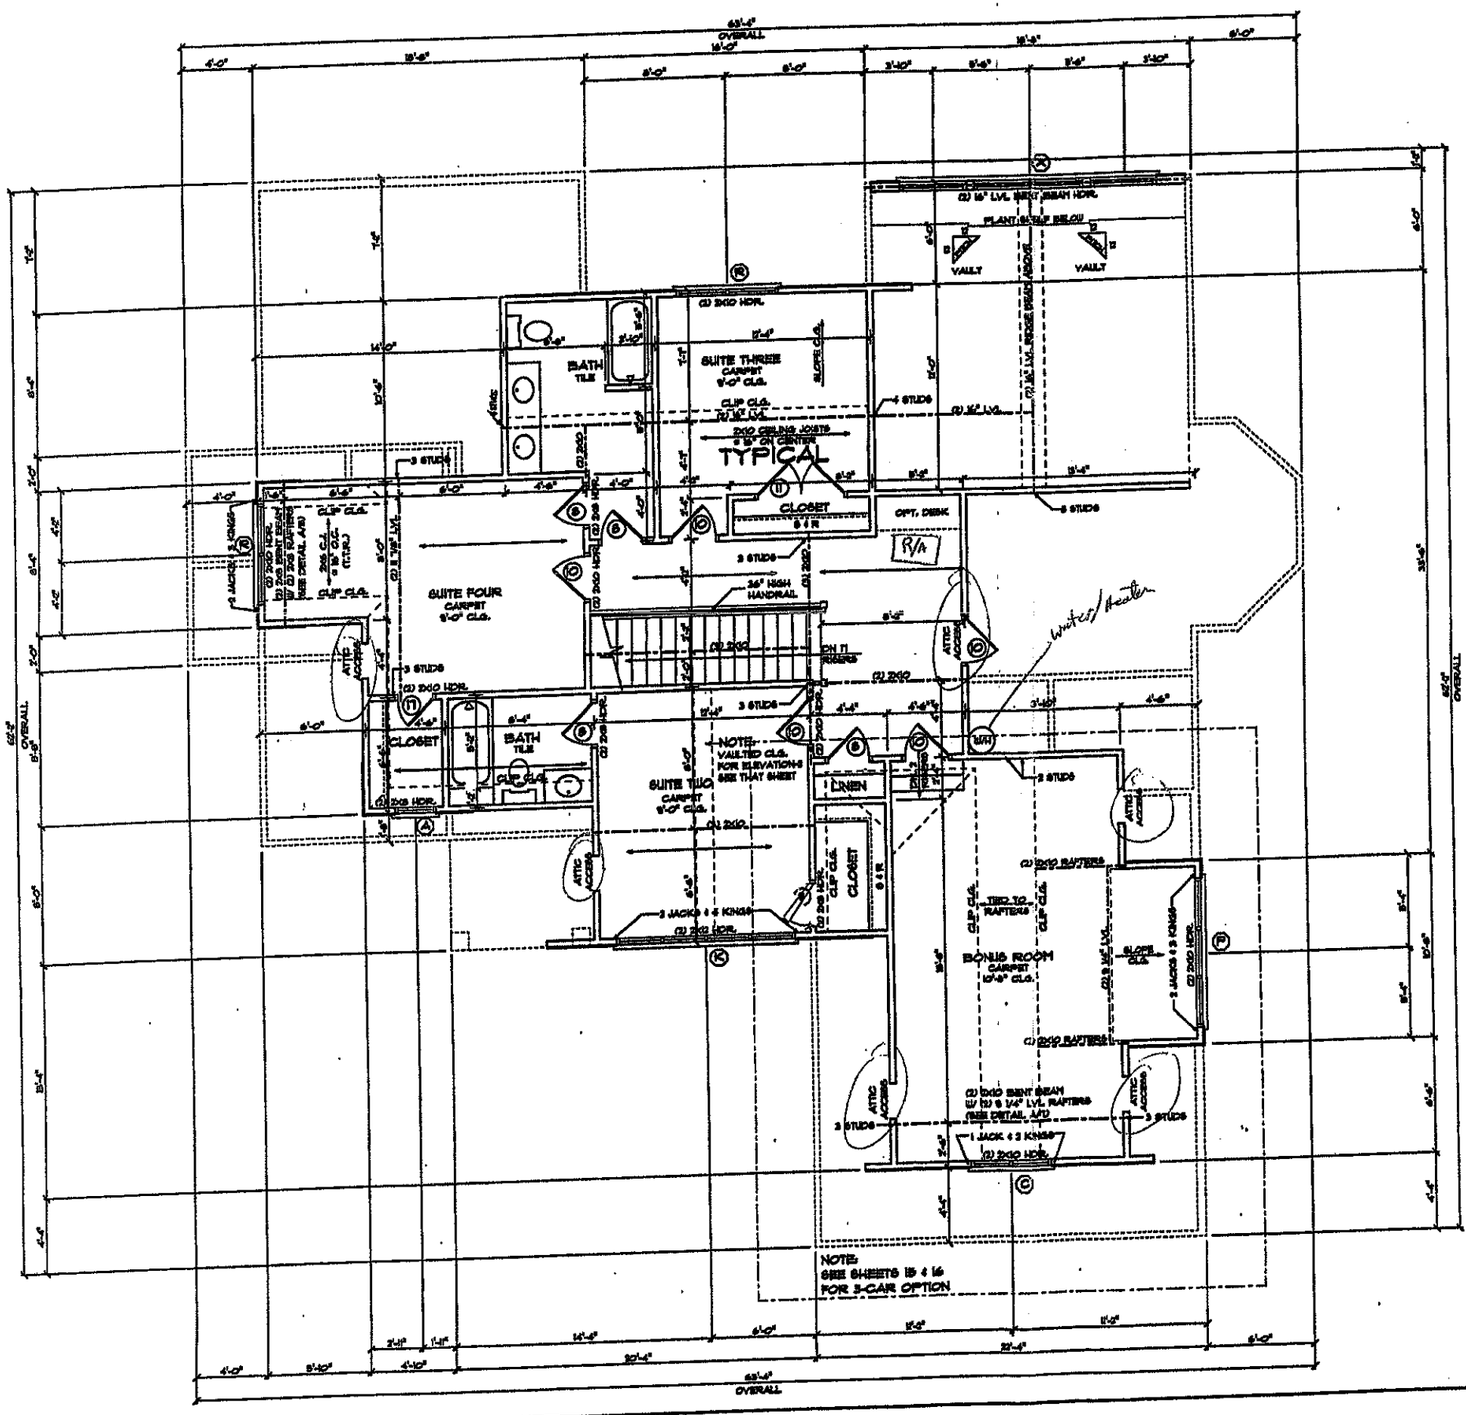


Acknowledgement Of Plans Submittal ONLY!

Mary Melville Date 10-12-05

Date 10-12-05

NOTE:
ALL CEILING JOISTS TO BE 2x8's @ 16" ON CENTER UNLESS NOTED OTHERWISE

ALL SECOND FLOOR HEADERS TO BE (2) 2x6's UNLESS NOTED OTHERWISE

ALL ANGLES ARE 45 OR 90 UNLESS NOTED OTHERWISE

SECOND FLOOR PLAN

SCALE: 1/4" = 1'-0"

DRAWN BY:
MICAH BARRON W/
"REFLECTING DREAMS"
(704)-320-5202

NORTH CAROLINA REGISTERED PROFESSIONAL SEAL 28283 ENGINEER LANDON T. SEIFRIED
08/27/05

ENGINEERED BY:
STRUCTURAL INTEGRITY ENGINEERING, P.A.
315 E. MAIN ST., SUITE A
PINEVILLE, NC 28134
(704) 889-7112

SEAL FOR STRUCTURE ONLY

ELITE DESIGN GROUP custom residential designs

DESIGNED BY: J.J. BARJA

PROJECT:

TUSKARORA POINT
The Cedar A-3
LOT 15
KENNETH BEALER HOMES

DATE: JULY 27, 2004
REV. AUGUST 25, 2004