
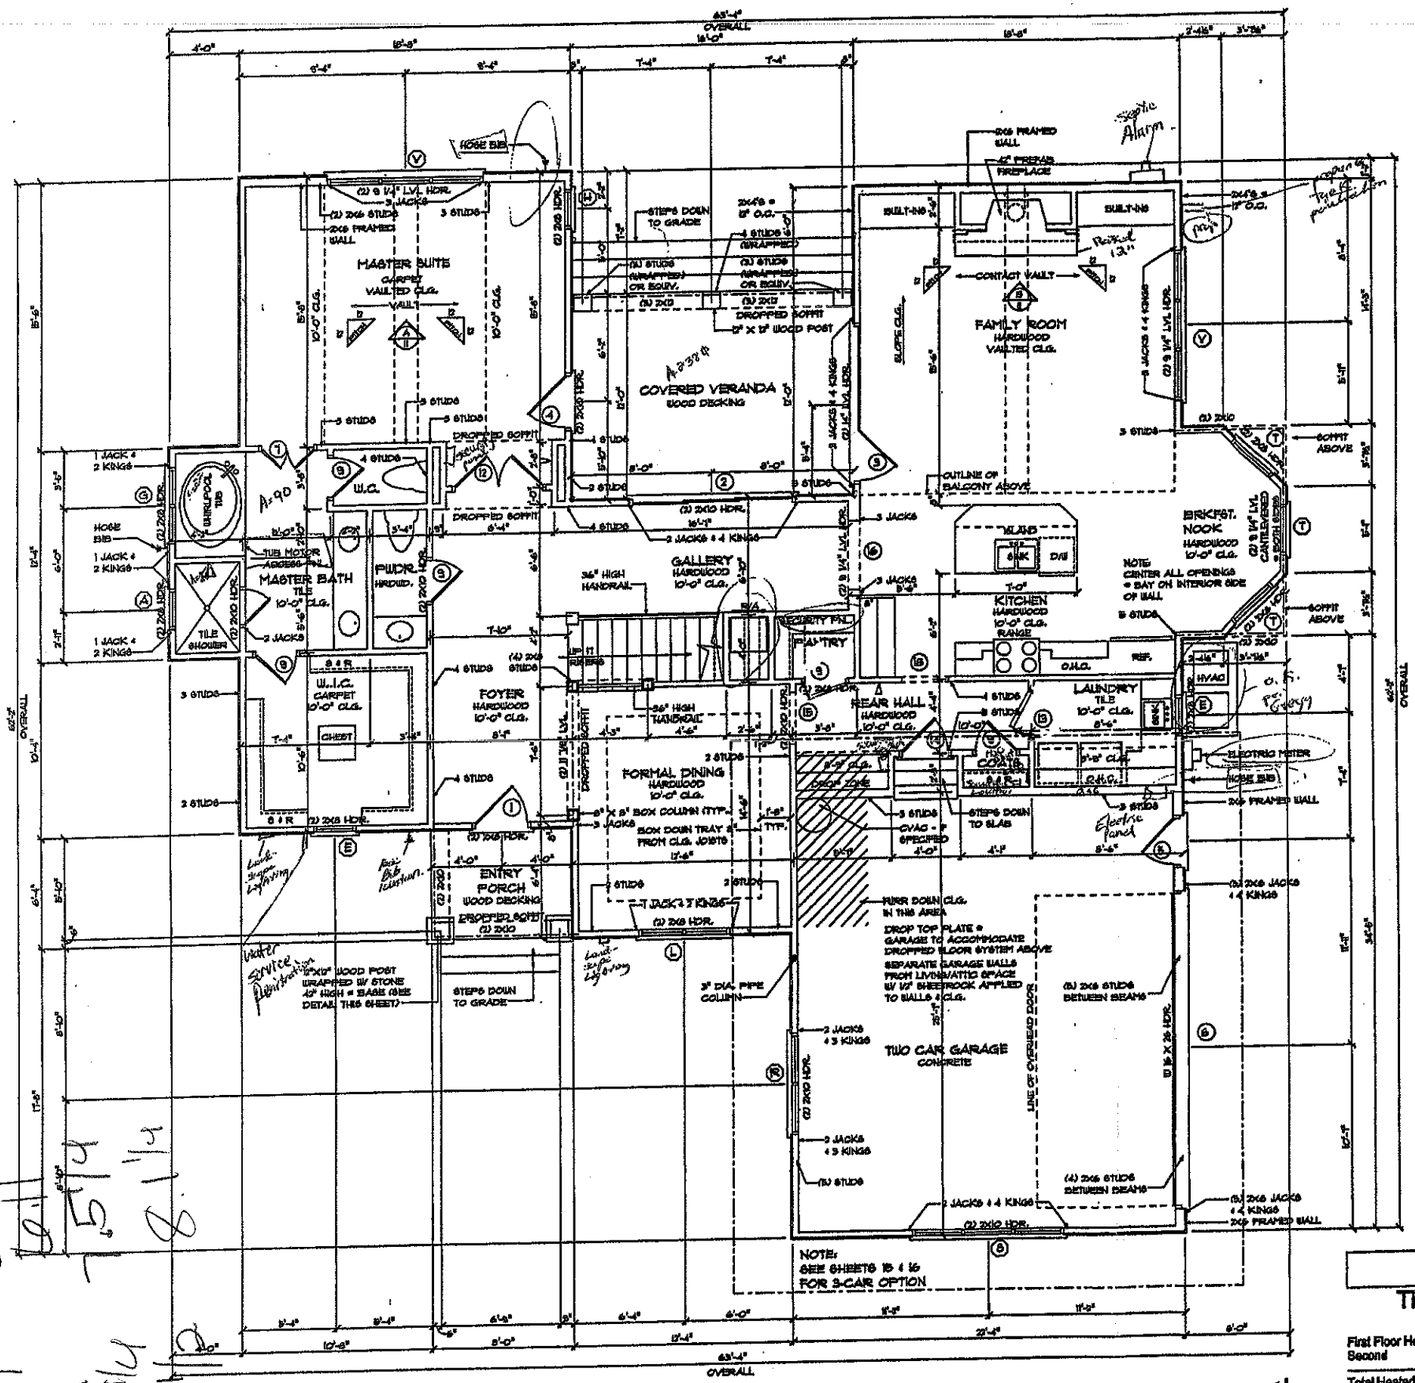


FIRST FLOOR PLAN

SCALE: 1/4" = 1'-0"

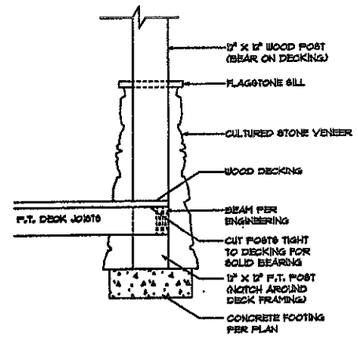

COLUMN DETAIL

SCALE 1/2" = 1'-0"

Acknowledgement Of Plans Submittal ONLY!

Mary Melville Date 10-12-05

Date 10-12-05

NOTE:
ALL FIRST FLOOR HEADERS TO BE (2) 2x8's UNLESS NOTED OTHERWISE

ALL ANGLES ARE 45 OR 90 UNLESS NOTED OTHERWISE

▽ - DENOTES SECURITY KEYPAD

SQUARE FOOTAGE

The Cedar - A	2 Car	3 Car
First Floor Heated	1875	1875
Second	1358	1459
Total Heated Space	3233	3334
Garage	579	745
Front Porch	50	50
Covered	189	189
Total Unit	4051	4318

The Cedar - B	2 Car	3 Car
First Floor Heated	1875	1875
Second	1358	1459
Total Heated Space	3233	3334
Garage	579	745
Front Porch	50	50
Covered	189	189
Total Unit	4051	4318

The Cedar - C	2 Car	3 Car
First Floor Heated	1875	1875
Second	1358	1459
Total Heated Space	3233	3334
Garage	579	745
Front Porch	50	50
Covered	189	189
Total Unit	4051	4318

DRAWN BY:
MICAH BARRON W/
"REFLECTING DREAMS"
(704)-310-5202

NORTH CAROLINA PROFESSIONAL SEAL 28253 ENGINEER LANDON T. SPIRO 10/29/04

SEAL FOR STRUCTURAL ONLY

ENGINEERED BY:
STRUCTURAL INTEGRITY ENGINEERING, P.A.
315 E. MAIN ST., SUITE A
PINEVILLE, NC 28134
(704) 889-7112

ELITE Design Group custom residential designs

DESIGNED BY: J.J. BARJA

PROJECT:

TUSKARORA POINT
The Cedar A-3
LOT 15
KENNETH BEALER HOMES

DATE: JULY 27, 2004
REV. AUGUST 25, 2004
REV. NOVEMBER 02, 2004