
TUSKARORA POINT

KENNETH BEALER HOMES, INC.

40 0 40 40

SCALE: 1" = 40'

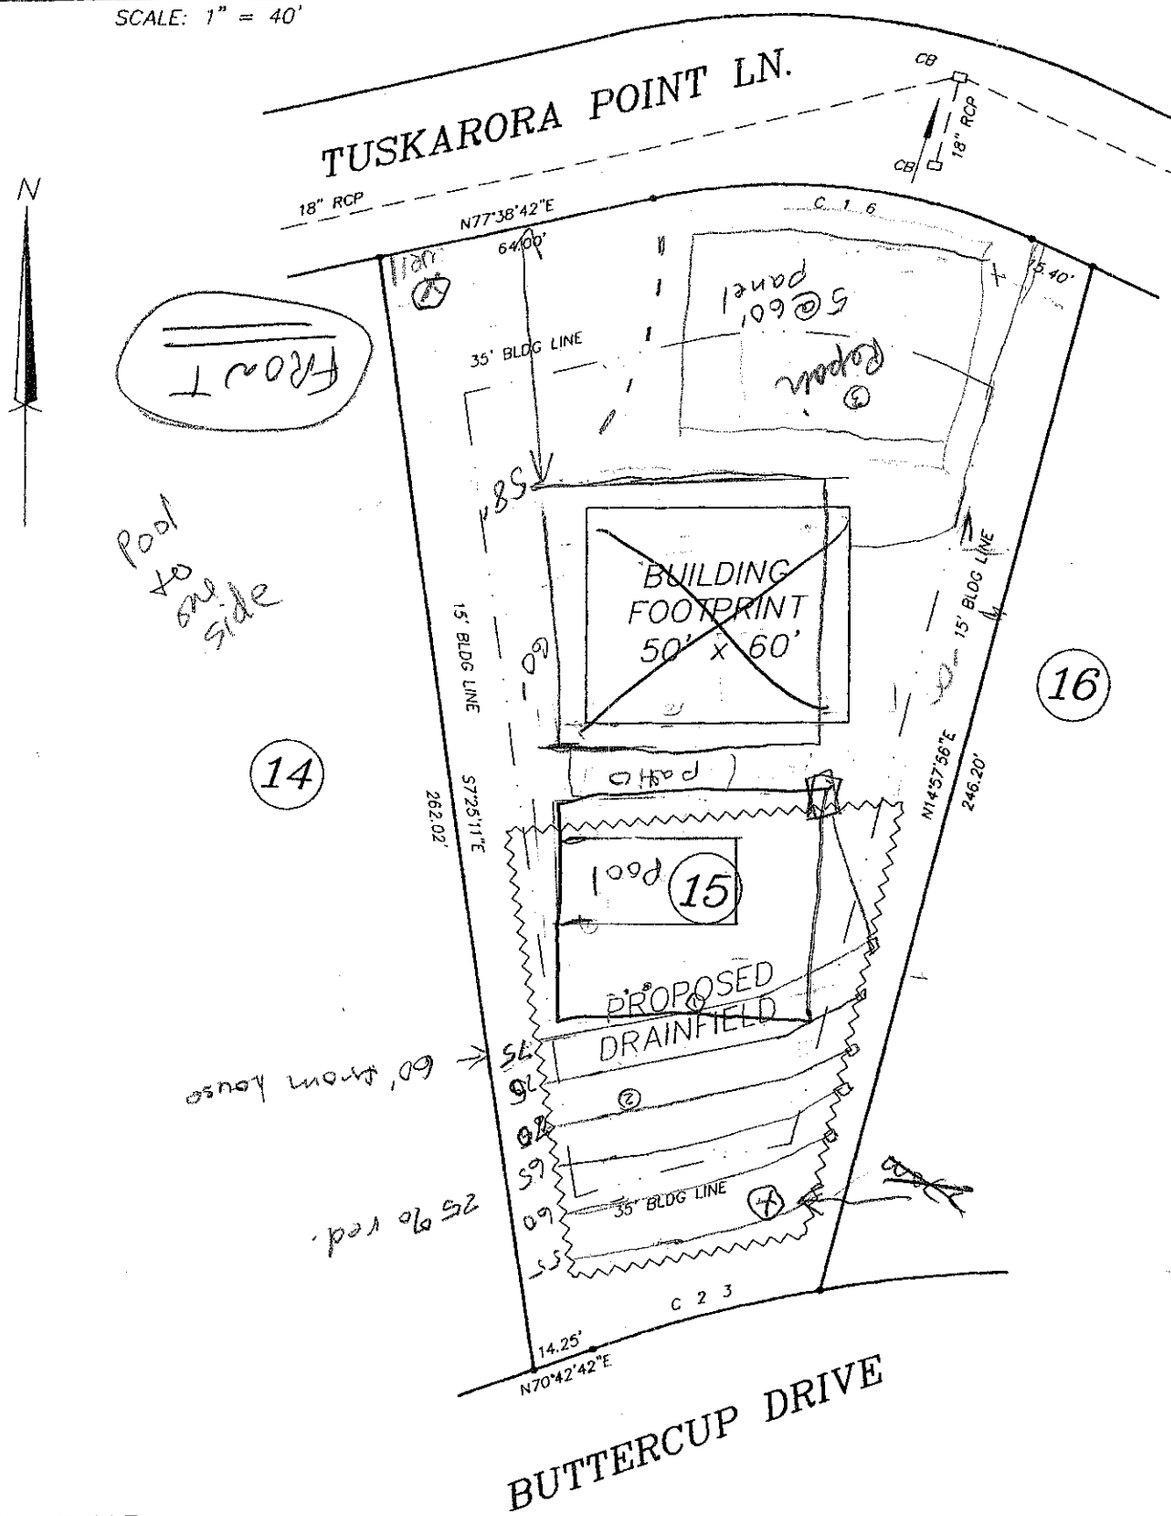

CURVE TABLE

NUM	DELTA	ARC	RADIUS	BEARING	DISTANCE
C16	39°09'46"	88.86'	130.00'	N82°46'25"W	87.14'
C23	10°18'03"	53.54'	297.77'	S75°51'43"W	53.46'

Preliminary Site Plan

0.692 Ac. +/-

Lot 15 of TUSKARORA POINT

Davidson Township Iredell County, NC

(Property of WOODLAND & WATERVIEW, LLC)

A PRELIMINARY PLAT NOT FOR CONSTRUCTION, RECORDATION, SALES, OR CONVEYANCES