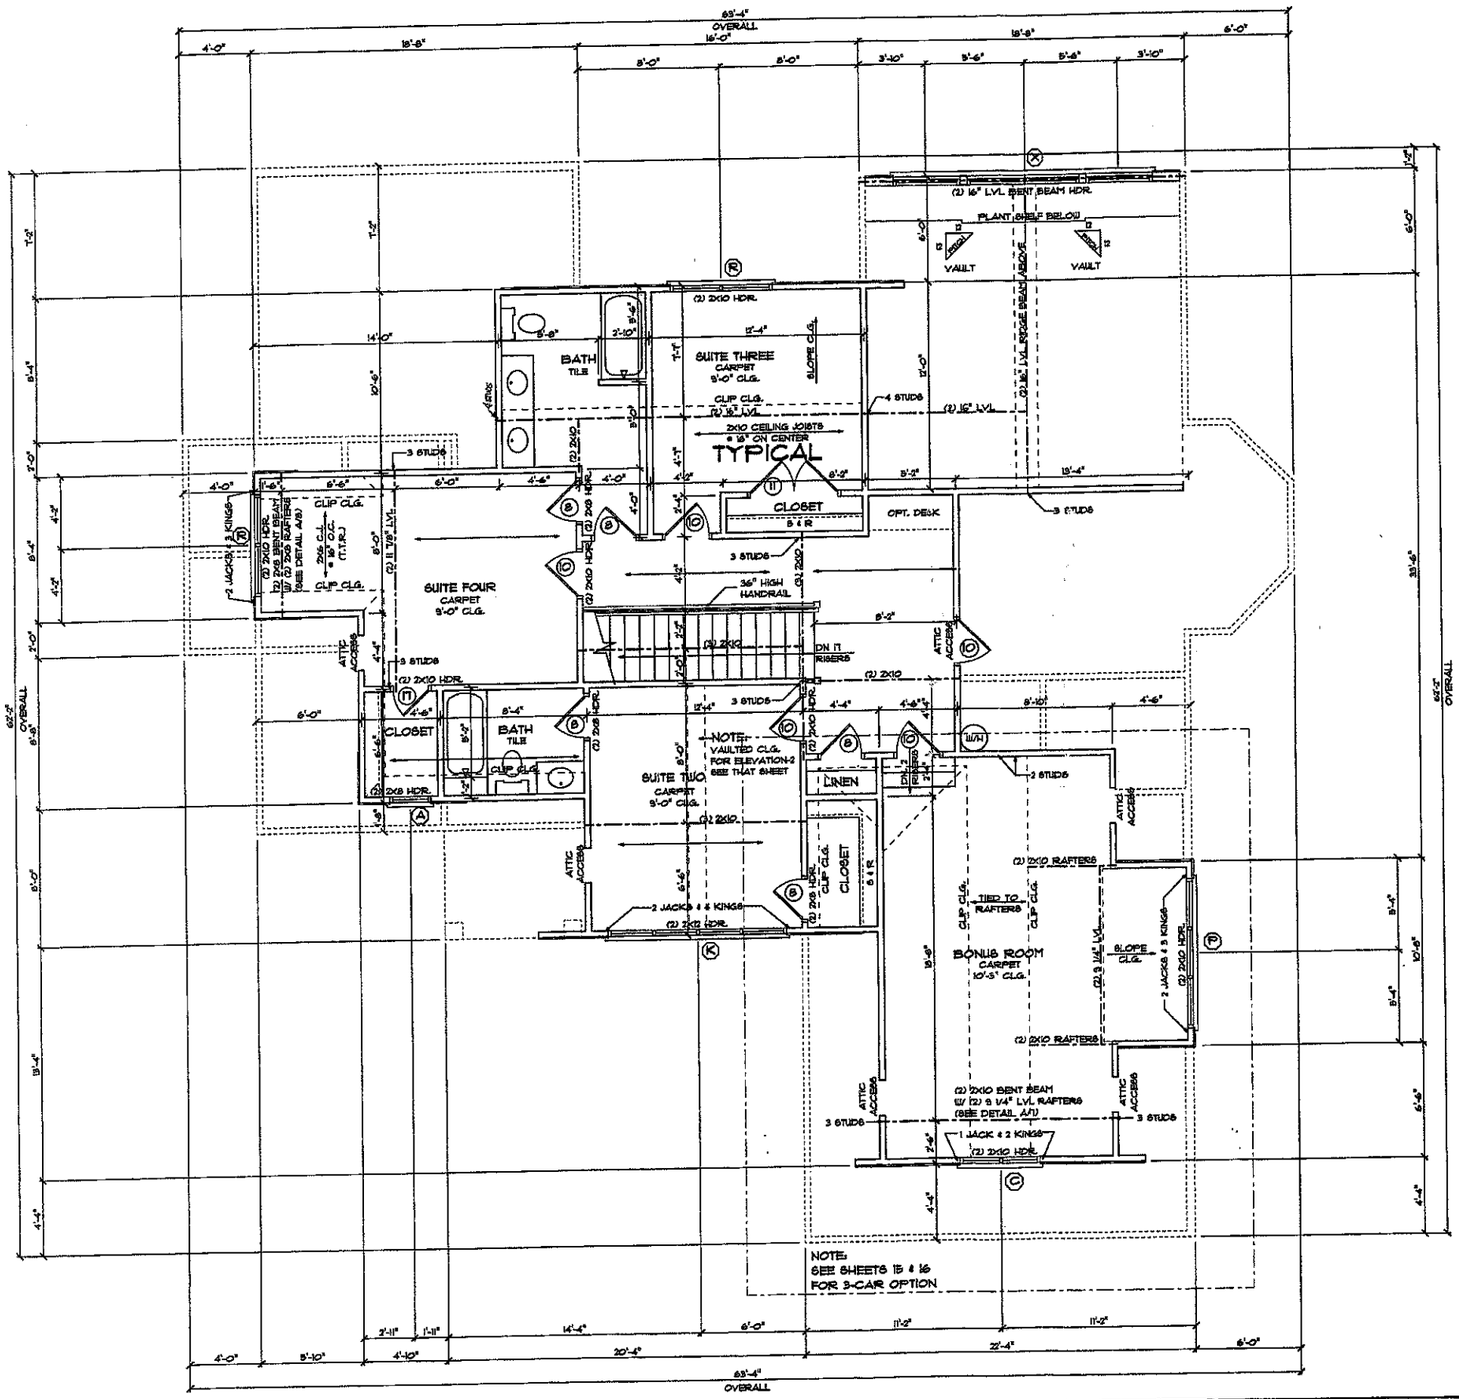


NOTE:

ALL CEILING JOISTS TO BE 2x6'S @ 16" ON CENTER UNLESS NOTED OTHERWISE

ALL SECOND FLOOR HEADERS TO BE (2) 2x6'S UNLESS NOTED OTHERWISE

ALL ANGLES ARE 45 OR 90 UNLESS NOTED OTHERWISE

SECOND FLOOR PLAN

SCALE: 1/4" = 1'-0"

DRAWN BY:
MICAH BARRON W/
"REFLECTING DREAMS"
(704)-320-8202

NORTH CAROLINA PROFESSIONAL SEAL 28263 ENGINEER LANDON T. ERVIN
08/27/04

ENGINEERED BY:
STRUCTURAL INTEGRITY ENGINEERING, P.A.
315 E. MAIN ST., SUITE A
PINEVILLE, NC 28134
(704) 889-7112
SEAL FOR STRUCTURE ONLY

ELITE DESIGN GROUP custom residential designs
DESIGNED BY: J.J. BARJA

PROJECT:

TUSKARORA POINT
The Cedar
LOT
KENNETH BEALER HOMES

DATE: JULY 27, 2004
REV. AUGUST 25, 2004