
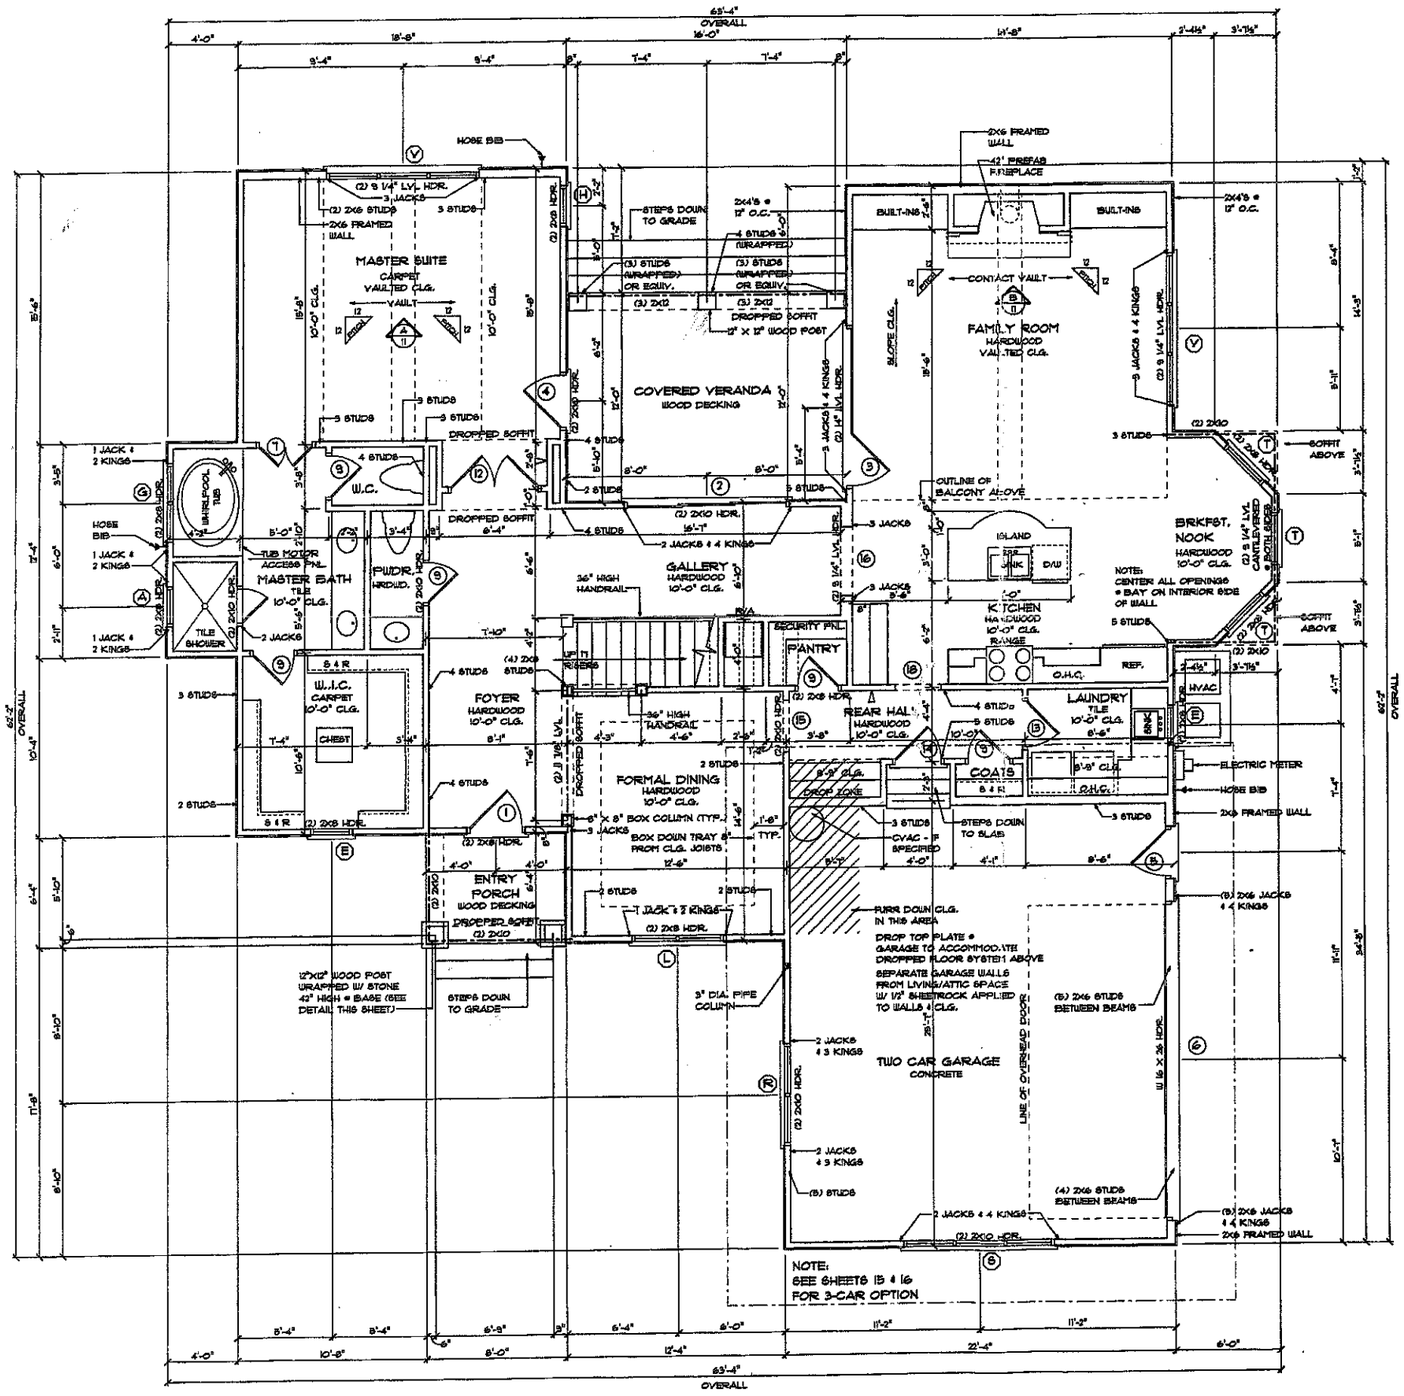


FIRST FLOOR PLAN

SCALE: 1/4" = 1'-0"

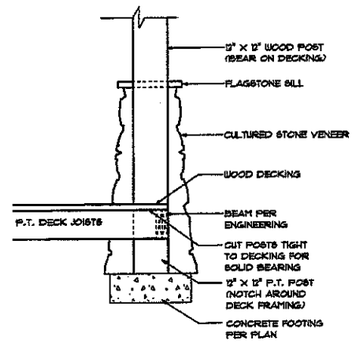

COLUMN DETAIL

SCALE 1/2" = 1'-0"

SQUARE FOOTAGE

First Floor Heated	1,875
Second Floor Heated	1,358
Total Heated Space	3,233
Two Car Garage	579
Front Porch	50
Covered Veranda	189
Total Under Roof	4,051

NOTE:
ALL FIRST FLOOR HEADERS TO BE (2) 2x8'S UNLESS NOTED OTHERWISE

ALL ANGLES ARE 45 OR 90 UNLESS NOTED OTHERWISE

▽ - DENOTES SECURITY KEYPAD

DRAWN BY:
MICAH BARRON W/
"REFLECTING DREAMS"
(704)-320-5202

NORTH CAROLINA PROFESSIONAL SEAL 28265 ENGINEER LANDON T. EFIRD
08/27/04

ENGINEERED BY:
STRUCTURAL INTEGRITY ENGINEERING, P.A.
315 E. MAIN ST., SUITE A
PINEVILLE, NC 28134
(704) 889-7112

ELITE DESIGN GROUP
custom residential designs

DESIGNED BY: J.J. BARJA

PROJECT:

TUSKARORA POINT
The Cedar
LOT
KENNETH BEALER HOMES

DATE: JULY 27, 2004
REV. AUGUST 25, 2004