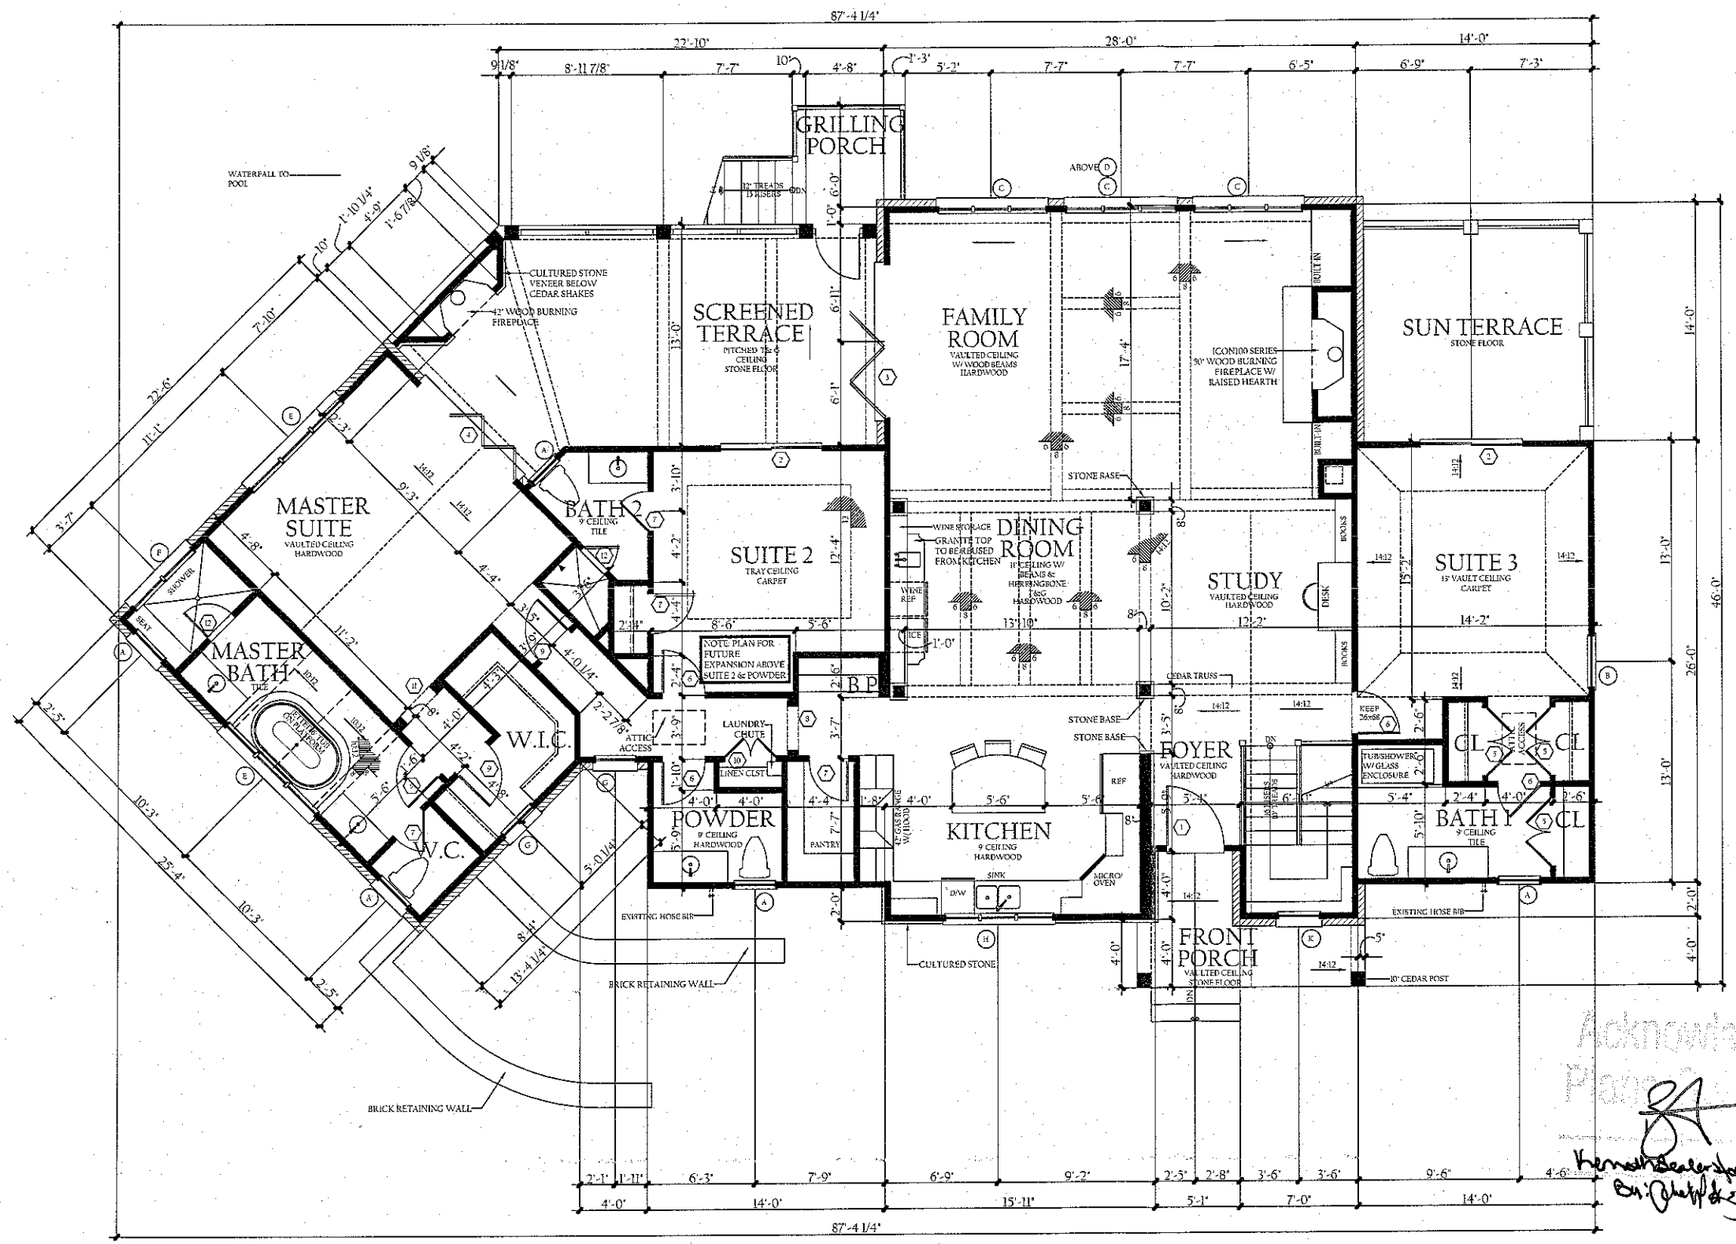


DOOR SCHEDULE

	SIZE	DESCRIPTION
1	3' x 8'	ENTRY DOOR
2	6' x 6'	SLIDER (EXISTING)
3	9' x 6'	FOLD SLIDE
4	8' x 6'	FOLD SLIDE
5	2- 2' x 6'	SOLID DOOR (EXISTING)
6	2' x 6'	SOLID DOOR (EXISTING)
7	2' x 6'	SOLID DOOR
8	2' x 6'	CASED OPENING
9	2' x 6'	SOLID DOOR
10	2- 1' x 6'	SOLID DOOR (EXISTING)
11	2' x 6'	CASED OPENING
12	3'	TEMPERED GLASS SHOWER DOOR
13	3' x 8'	SOLID DOOR (EXISTING)
14	2' x 6'	SOLID DOOR (EXISTING)
15	15' x 6'	FOLD SLIDE
16	2- 2' x 6'	STEEL ENTRY
17	2' x 6'	SOLID DOOR (EXISTING)
18	2' x 7'	SOLID DOOR; CUT TO 6'10"
19	2' x 6'	WINE DOOR
20	2' x 6'	20 MIN. FIRE RATED DOOR

WINDOW SCHEDULE

	SIZE	DESCRIPTION
A	2' x 3'	CASEMENT
B	3' x 5'	CASEMENT
C	2- 2' x 5'	CASEMENT W/(2) 16" TRANSOM
D	1- 2' x 1'	FIXED
E	1- 2' x 4'	CASEMENT WITH 16" TRANSOM
F	2- 2' x 3'	CASEMENT
G	2' x 5'	CASEMENT
H	1- 2' x 3'	CASEMENT WITH 16" TRANSOM
I	1- 2' x 4'	CASEMENT
K	2' x 5'	CASEMENT W/16" TRANSOM
L	2- 2' x 4'	CASEMENT

Square Footage

Main Level Heated	2,563 Sq.Ft.
Lower Level Heated	1,587 Sq.Ft.
Total Heated	4,150 Sq.Ft.
Three Car Garage	756 Sq.Ft.
Covered Front Entry	70 Sq.Ft.
Lower Level Covered Terrace	899 Sq.Ft.
Screened Terrace	339 Sq.Ft.
Total Under Roof	6,214 Sq.Ft.

Acknowledgment Of Plans Approval ONLY
Kenneth Beale Jones, Inc
By: [signature]
10-13-10
10-13-10

ashley j design
custom homes and renovations

SEAL:


PROJECT:
KISER RENOVATION

5/29/09	FSE PRESENTATION

DRAWING:
MAIN LEVEL

SCALE:
1/4" = 1'-0"

PAGE:
3
OF 8

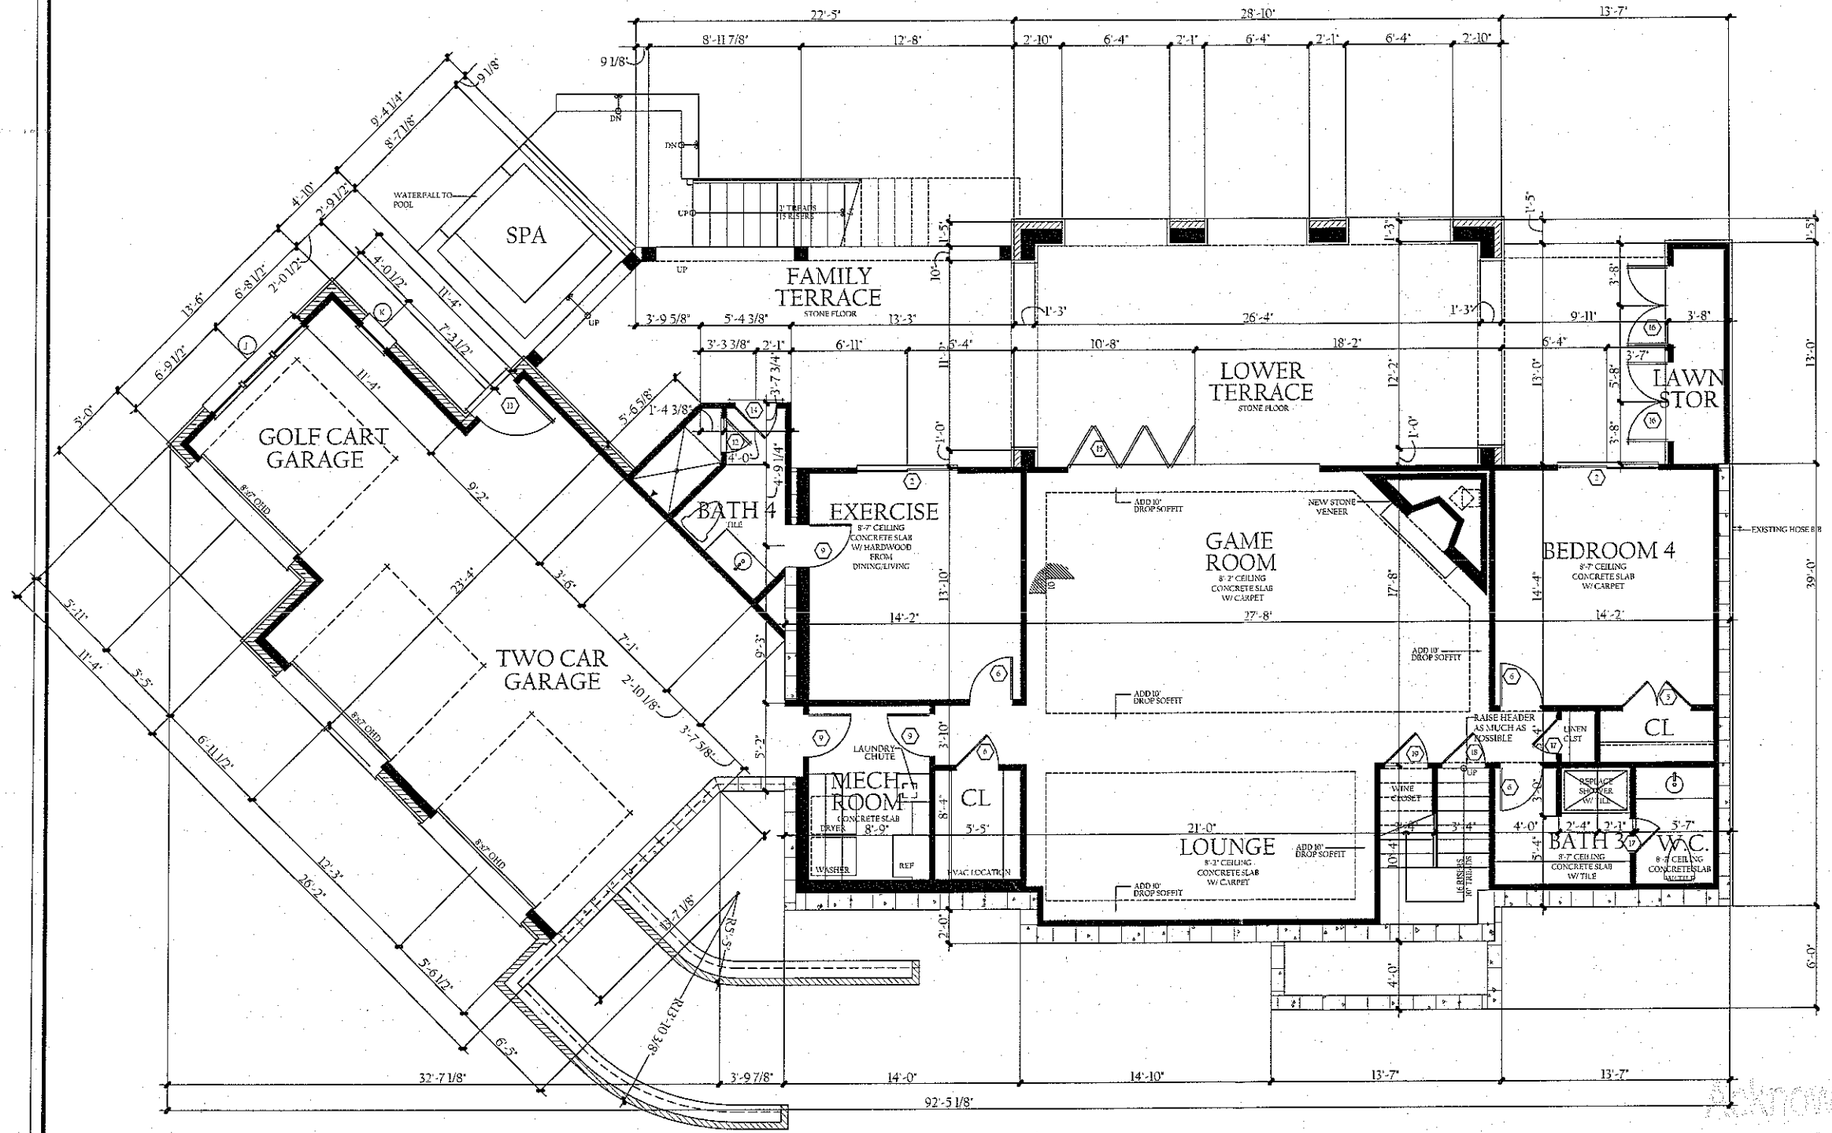

DOOR SCHEDULE

	SIZE	DESCRIPTION
1	3' x 8'	ENTRY DOOR
2	6' x 6'	SLIDER (EXISTING)
3	9' x 6'	FOLD SLIDE
4	8' x 6'	FOLD SLIDE
5	2- 2' x 6'	SOLID DOOR (EXISTING)
6	2' x 6'	SOLID DOOR (EXISTING)
7	2' x 6'	SOLID DOOR
8	2' x 6'	CASED OPENING
9	2' x 6'	SOLID DOOR
10	2- 1' x 6'	SOLID DOOR (EXISTING)
11	2' x 6'	CASED OPENING
12	3'	TEMPERED GLASS SHOWER DOOR
13	3' x 6'	SOLID DOOR (EXISTING)
14	2' x 6'	SOLID DOOR (EXISTING)
15	15' x 6'	FOLD SLIDE
16	2- 2' x 6'	STEEL ENTRY
17	2' x 6'	SOLID DOOR (EXISTING)
18	2' x 7'	SOLID DOOR. CUT TO 6'10"
19	2' x 6'	WINE DOOR
20	2' x 6'	20 MIN. FIRE RATED DOOR

WINDOW SCHEDULE

	SIZE	DESCRIPTION
A	2' x 3'	CASEMENT
B	3' x 3'	CASEMENT
C	2- 2' x 3'	CASEMENT W/(2) 16" TRANSOM
D	3- 2' x 1'	FIXED
E	3- 2' x 4'	CASEMENT WITH 16" TRANSOM
F	2- 2' x 3'	CASEMENT
G	2' x 5'	CASEMENT
H	3- 2' x 1'	CASEMENT WITH 16" TRANSOM
I	2- 2' x 4'	CASEMENT
K	2' x 3'	CASEMENT W/ 16" TRANSOM
L	2- 2' - x 4'	CASEMENT

Square Footage

Main Level Heated	2,563 Sq.Ft.
Lower Level Heated	1,587 Sq.Ft.
Total Heated	4,150 Sq.Ft.
Three Car Garage	756 Sq.Ft.
Covered Front Entry	70 Sq.Ft.
Lower Level Covered Terrace	899 Sq.Ft.
Screened Terrace	339 Sq.Ft.
Total Under Roof	6,214 Sq.Ft.

Acknowledgement Of Plans FOR PERMIT ONLY!

10-13-10

10-13-10

Kenneth Eberle Homes, Inc

By: Cleine Eberle

ashley j design
custom homes and renovations

SEAL:

PROJECT:
KISER RENOVATION

5/29/09	FSE PRESENTATION

DRAWING:
LOWER LEVEL

SCALE:
1/4" = 1'-0"

PAGE:
2
OF 8