PAGE 2: *SITE PLAN WORKSHEET*

SEE THE SAMPLE SITE PLAN BELOW. INCOMPLETE SITE PLANS WILL BE RETURNED TO YOU FOR COMPLETION AND MAY RESULT IN A DELAY IN THE ISSUANCE OF YOUR SEPTIC SYSTEM PERMIT!!!

Place an (X) beside each item as you complete the site plan:

- ✓ Property Line measurements are clearly identified...
- ✓ All proposed structures are indicated...
  SHOW: proposed house or business footprint, wells, water lines, patios, pools and decks, and any other item that will occupy space on the site
- ✓ Front and side setbacks from property line...
- ✓ Preferred driveway location and configuration, preferred well location...
- ✓ Area you prefer your septic system to be placed...
- ✓ North arrow, or other sufficient indicator of direction...

Circle N/A on the following if appropriate:


- ✓ Location of septic systems and wells within 100' of your property... N/A
- ___ Location of easements and rights of ways on your property... N/A
- ___ Location of any designated wetlands on the property... N/A


Signature: Sandra J. Barnes
Property owner or owner's legal representative signature (SIGNATURE REQUIRED)


1/17/06
DATE

ROAD

USE THIS SPACE TO DRAW YOUR SITE PLAN

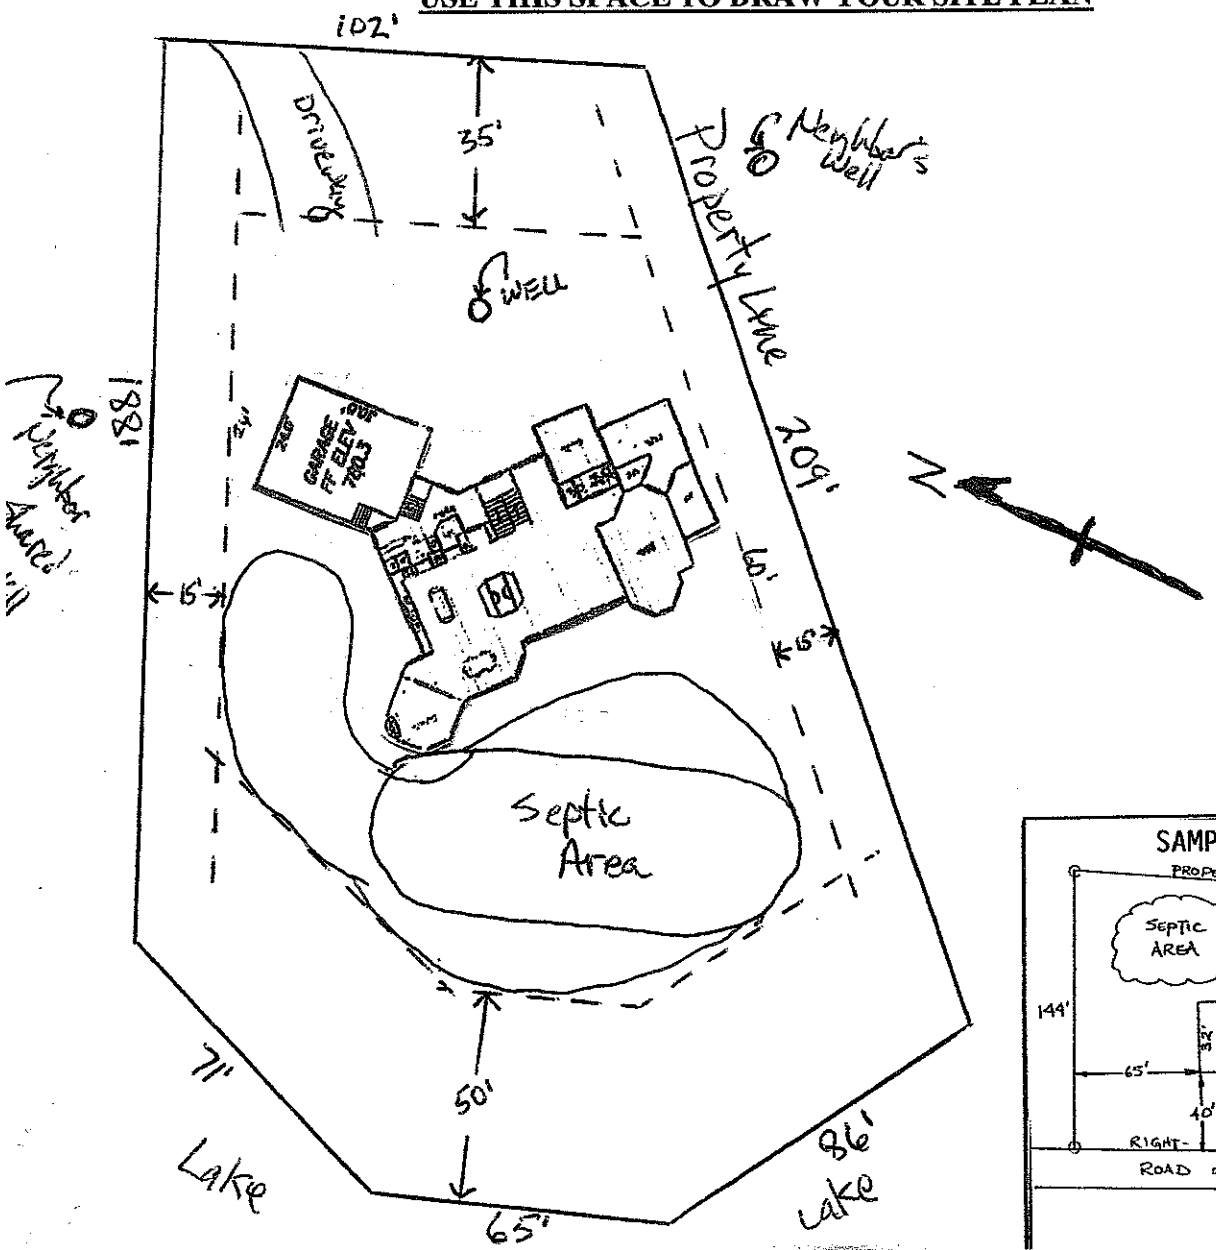

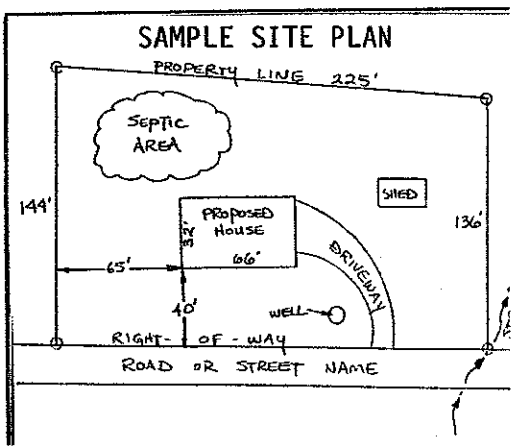

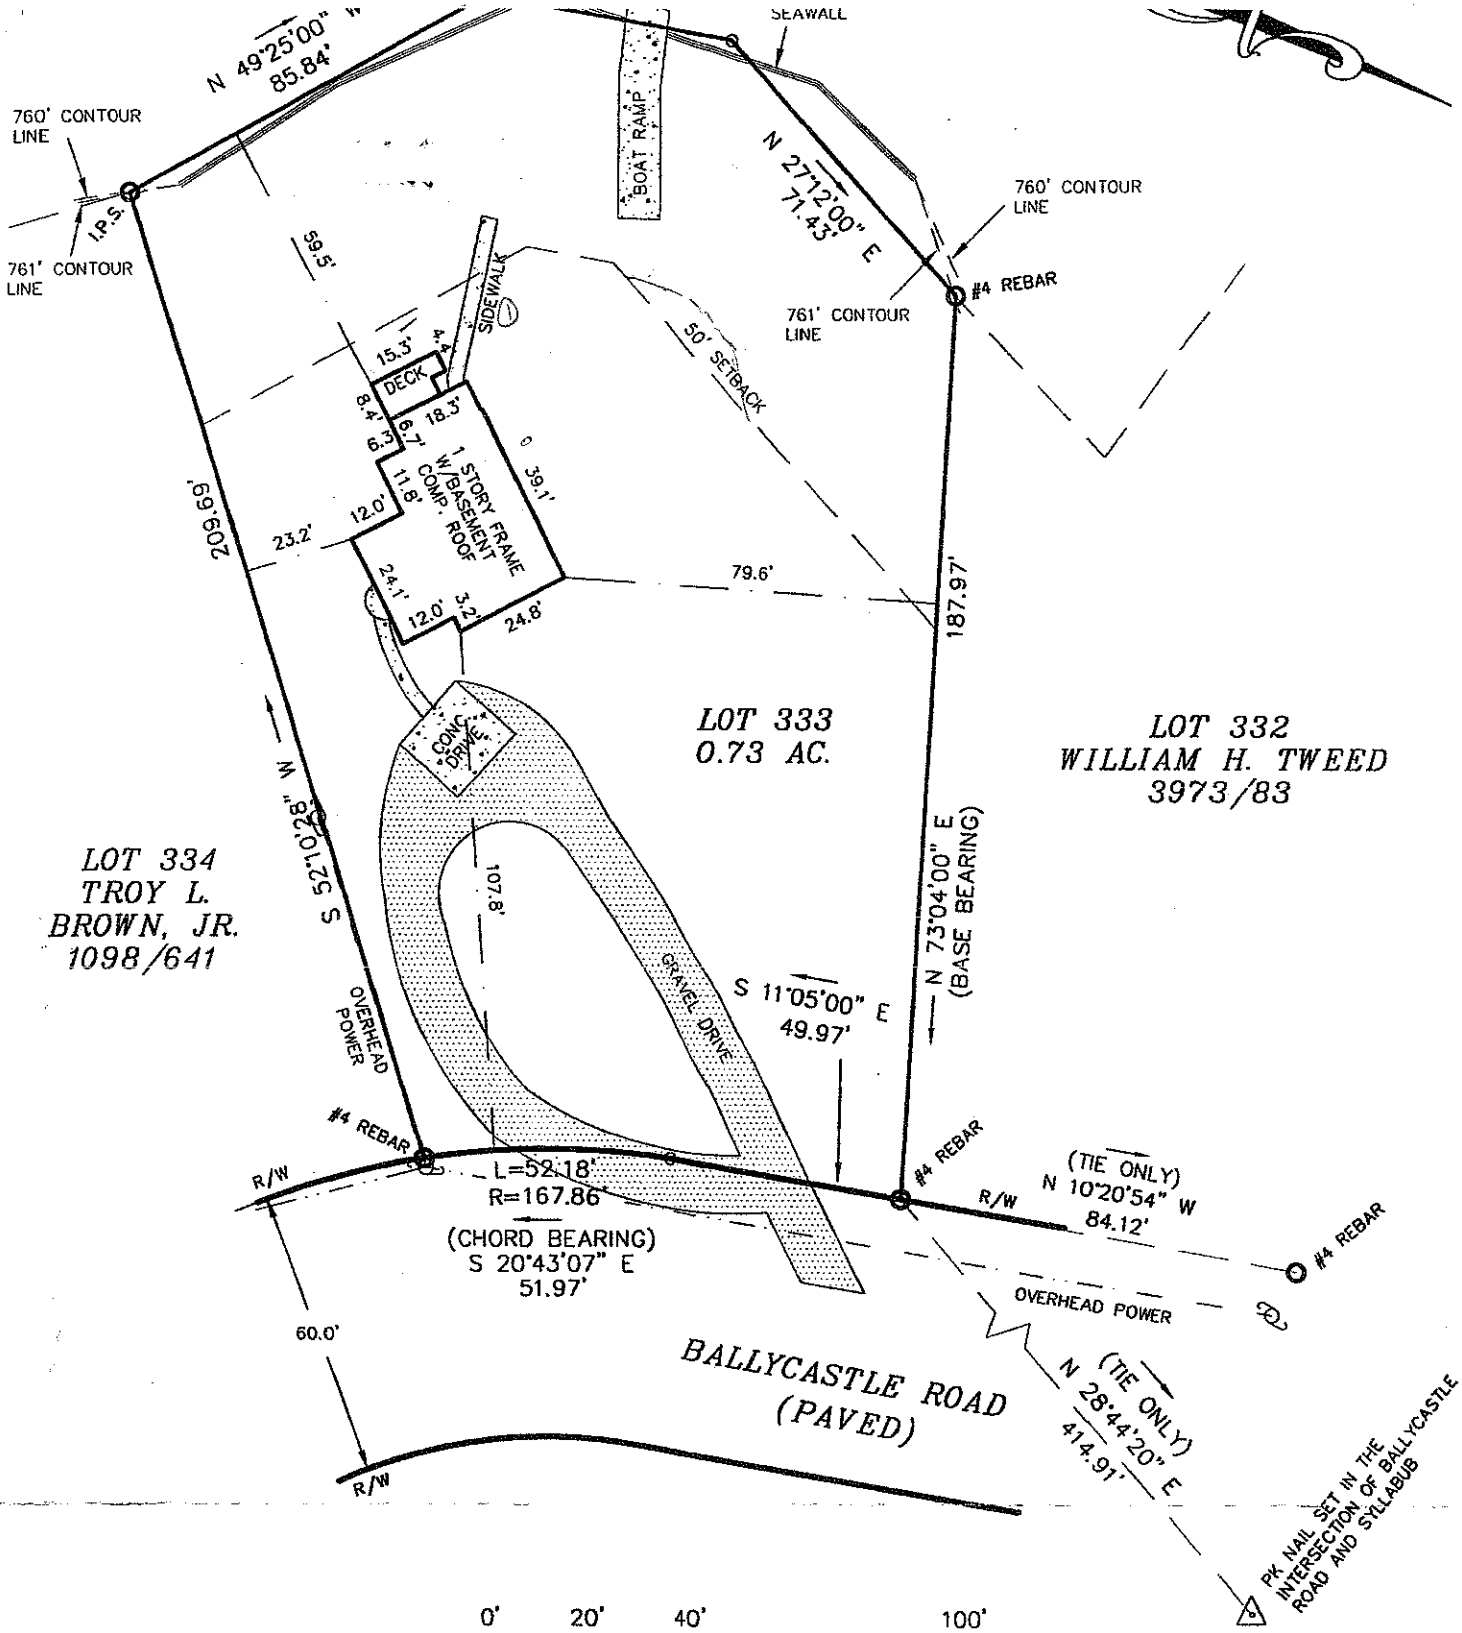

NOTES

1) THIS PROPERTY MAY BE SUBJECT TO ANY EASEMENT AND/OR RIGHTS-OF-WAY OF RECORD.
2) AREA COMPUTED BY THE COORDINATE METHOD.
3) EXISTING 760' & 761' CONTOUR ELEVATION BASED ON LAKE NORMAN LAKE LEVEL AT COWAN'S FORD DAM (READING ON 2/5/2002) ELEVATION: 755.8'

0' 20' 40' 100'

SCALE IN FEET

LEGEND

P.P. = POWER POLE
□ = DUKE POWER TRANS.
E.I.P. = EXISTING IRON FOUND
I.P.S. = #4 REBAR SET
R/W = RIGHT-OF-WAY
Ⓦ = WELL

PHYSICAL SURVEY

OF

156 BALLYCASTLE ROAD

LOT 333 CRESCENT LAND & TIMBER CORP., SECT. 6

DAVIDSON TWSP., IREDELL CO., N.C.

SCALE 1" = 40'

ACQUIRED BY: SANDRA R. GRAVES

FIELD BOOK: 370
FILE: 8175
DC FILE:
TAX MAP NO: 4614-83-8288