

136 Tuskarora Pl

Visit www.DAGmarketplace.com for information on interior and exterior products for your home!


Acknowledgement Of
Plans Submittal ONLY!
APPROVED Date FEB 23 2015
VBH Date 7/17/15

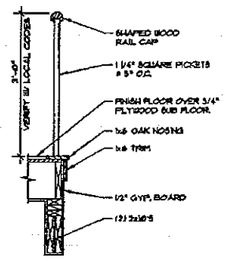


1/3 SECTION 3/4" = 1'-0"

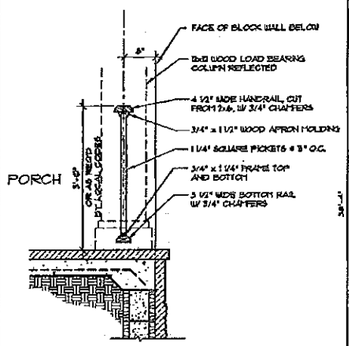

2/3 SECTION 3/4" = 1'-0"

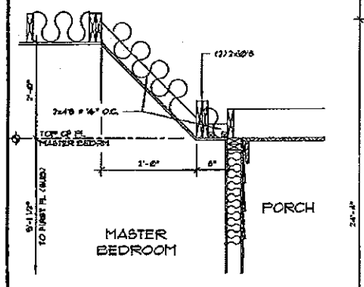

3/3 SECTION 3/4" = 1'-0"
SEE OTHER WALL SECTIONS FOR ADDITIONAL INFORMATION

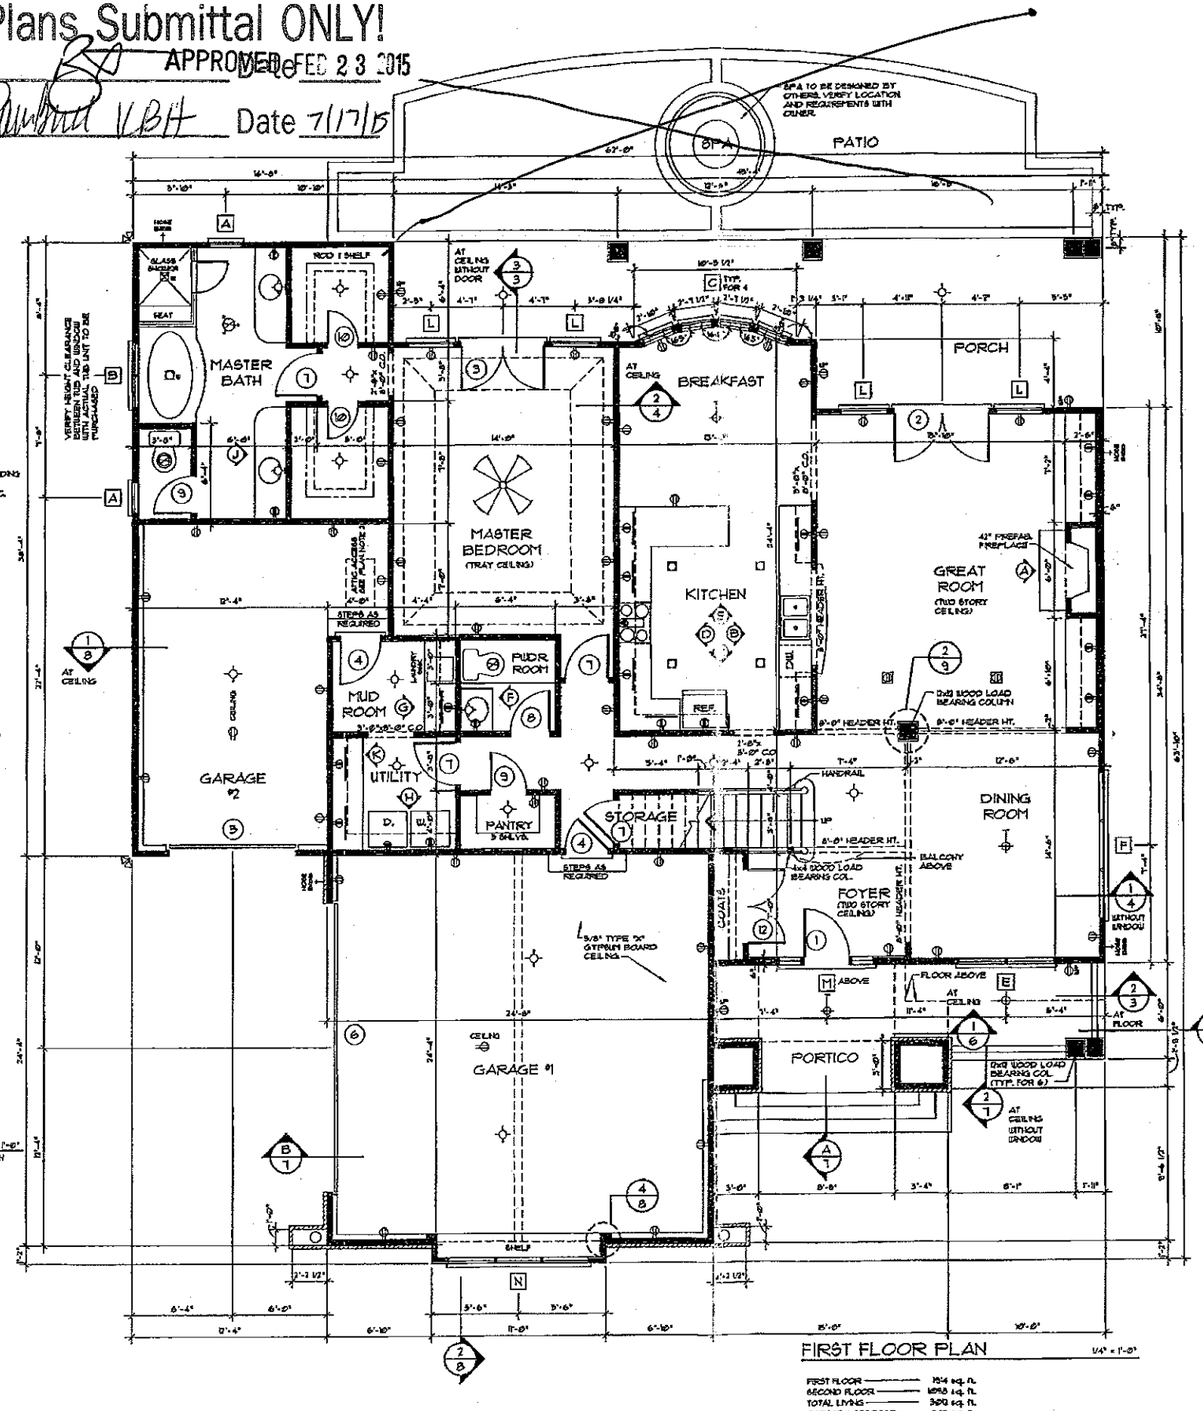

FIRST FLOOR PLAN 1/4" = 1'-0"

FIRST FLOOR	1514 sq. ft.
SECOND FLOOR	1098 sq. ft.
TOTAL LIVING	2612 sq. ft.
GARAGE & STORAGE	848 sq. ft.

DOOR SCHEDULE

SYMBOL ○

MARK	SIZE	QUAN.	DESCRIPTION
1	3'-0" x 8'-0"	1	EXT., FULL GLASS W/ 16" SIDELITES
2	(2) 3'-0" x 8'-0"	1	EXT., FULL GLASS
3	(2) 2'-6" x 8'-0"	1	EXT., FULL GLASS
4	2'-8" x 6'-8"	2	EXT., 1 HOUR FIRE-RATED
5	8'-0" x 8'-0"	1	GARAGE
6	16'-0" x 8'-0"	1	GARAGE
7	2'-8" x 6'-8"	1	INT.
8	2'-6" x 6'-8"	1	INT.
9	2'-4" x 6'-8"	7	INT.
10	2'-0" x 6'-8"	3	INT.
11	1'-6" x 6'-8"	1	INT.
12	(2) 2'-4" x 6'-8"	1	INT.
13	5'-0" x 6'-8"	2	INT. BIFOLD
14	2'-4" x 6'-8"	1	INT. POCKET DOOR

WINDOW SCHEDULE

SYMBOL □

MARK	SIZE	QUAN.	DESCRIPTION
A	3'-0" x 5'-2"	3	D.H.
B	(2) 2'-0" x 5'-2"	1	D.H.
C	5'-0" x 5'-10"	4	D.H.
D	(2) 3'-0" x 4'-6"	1	D.H.
E	(2) 3'-0" x 5'-10"	1	D.H.
F	(3) 3'-0" x 5'-10"	1	D.H.
G	(2) 2'-5" x 3'-11"	1	CASEMENT
H	(2) 2'-2" x 4'-1"	1	CASEMENT, ARCH HEAD
J	1'-9" x 2'-5"	1	CASEMENT, FIXED
K	2'-1" x 4'-5"	1	CASEMENT, FIXED, ARCH HEAD
L	2'-11" x 5'-5"	4	CASEMENT, FIXED
M	(2) 2'-11" x 2'-11"	1	CASEMENT, FIXED
N	(2) 2'-11" x 3'-11"	1	CASEMENT, FIXED
P	3'-11" x 1'-11"	1	FIXED, PARTIAL ARCH HEAD RIGHT *
Q	6'-0" x 1'-8"	3	FIXED, ARCH HEAD
R	2'-11" x 1'-11"	1	FIXED, PARTIAL ARCH HEAD LEFT *
S	2'-0" x 5'-2"	2	FIXED

ALL WINDOWS ARE INSULATED AND WEATHERSTRIPPED.
VERIFY LOCAL CODE EGRESS WINDOW REQUIREMENTS PRIOR TO CONSTRUCTION.
WINDOW MANUFACTURER TO PROVIDE TEMPERED GLASS WHERE REQUIRED BY CODE.
VERIFY WINDOW MODEL NUMBERS AND SIZES WITH MANUFACTURER BEFORE STARTING CONSTRUCTION.
* SEE ELEVATION FOR RADIUS.

PLAN NOTES:

1. VERIFY ALL LOCAL CODES, ENERGY TYPES, AND SITE CONDITIONS PRIOR TO CONSTRUCTION. THE OWNER AND BUILDER SHALL BE SOLELY RESPONSIBLE FOR CODE COMPLIANCE.
2. REVIEW SELECTED MECHANICAL SYSTEMS WITH OWNER PRIOR TO CONSTRUCTION.
   REVIEW SUB-CONTRACTORS LOCATIONS OF THE WATER HEATER AND HVAC UNIT(S) WITH THE OWNER PRIOR TO CONSTRUCTION. ENSURE COMPLIANCE WITH LOCAL BUILDING CODE REQUIREMENTS AND MANUFACTURER REQUIREMENTS.
   H.V.A.C. EQUIPMENT IN THE ATTIC SPACE SHALL BE ACCESSIBLE BY AN OPENING LARGER THAN THE LARGEST PIECE OF EQUIPMENT (TO ALLOW REMOVAL OF THE EQUIPMENT) AND IN NO CASE LESS THAN 22"x36".
3. SEE STRUCTURAL DRAWINGS FOR ADDITIONAL INFORMATION.
4. INSULATE AROUND ALL BATHS AND UTILITY ROOM.
5. TYPICAL WALL, 2x4'S @ 16" O.C. UNLESS OTHERWISE DIMENSIONED.
6. PROVIDE SMOKE DETECTORS AS REQUIRED BY CODE.
7. PROVIDE DOORBELLS, TRANSFORMER, AND CHIME.

ELECTRICAL LEGEND

SYMBOL	DESCRIPTION
	DUPLEX OUTLET (GROUNDED TYPE)
WP	WEATHER PROOF DUPLEX OUTLET
AC	ABOVE COUNTER LOCATION
	FLUSH FLOOR DUPLEX OUTLET, OWNER VERIFY LOCATION
	220 VOLT OUTLET OR CONNECTION
	CEILING MOUNTED LIGHT FIXTURE
	WALL BRACKET MOUNTED LIGHT FIXTURE
	SUSPENDED CEILING MOUNTED LIGHT FIXTURE
	RECESSED DIRECTIONAL CEILING LIGHT FIXTURE
	RECESSED CEILING LIGHT FIXTURE
WP	RECESSED LIGHT FOR WET AREA
	UNDER CABINET FLUORESCENT LIGHT
	EXTERIOR CAST ALUMINUM FLOOD LIGHTS
	CEILING MOUNTED PADDLE FAN W/ LIGHT
	CEILING MOUNTED FAN + EXHAUST
	CEILING MOUNTED FAN AND HEATER
	CEILING MOUNTED FAN AND LIGHT

REG # AC01930

ALL FEDERAL, STATE, AND LOCAL CODES, ORDINANCES, REGULATIONS AND MANUFACTURER'S SPECIFICATIONS, ETC. SHALL BE CONSIDERED AS PART OF THE SPECIFICATIONS FOR THIS BUILDING AND SHALL TAKE PRECEDENCE OVER ANYTHING SHOWN, DESCRIBED, OR IMPLIED WHERE SAME ARE AT VARIANCE. THESE PLANS ARE NOT DRAWN FOR ANY PARTICULAR LOCALE. YOU ARE RESPONSIBLE FOR DETERMINING AND ENSURING COMPLIANCE WITH ALL APPLICABLE CODES AND MANUFACTURER'S REQUIREMENTS.

DONALD A. GARDNER, INC.
P.O. BOX 28178 • GREENSVILLE S.C. • 29616
864 • 288 • 7580
www.dongardner.com

CANTERBURY
DESIGN NO. 1201
SHEET OF 3 9 A3
DB
FLOOR PLAN


DO NOT SCALE DRAWINGS.
COPYRIGHT @ 01/01/07 ALL RIGHTS RESERVED BY DONALD A. GARDNER, INC. NOT TO BE COPIED OR REPRODUCED WITHOUT WRITTEN PERMISSION

Visit www.DAGmarketplace.com for information on interior and exterior products for your home!

136 Tuskarora Pt

Visit www.DAGmarketplace.com for information on interior and exterior products for your home!


Acknowledgement Of Plans Submittal ONLY!
APPROVED FEB 23 2015
Date 1-12-15

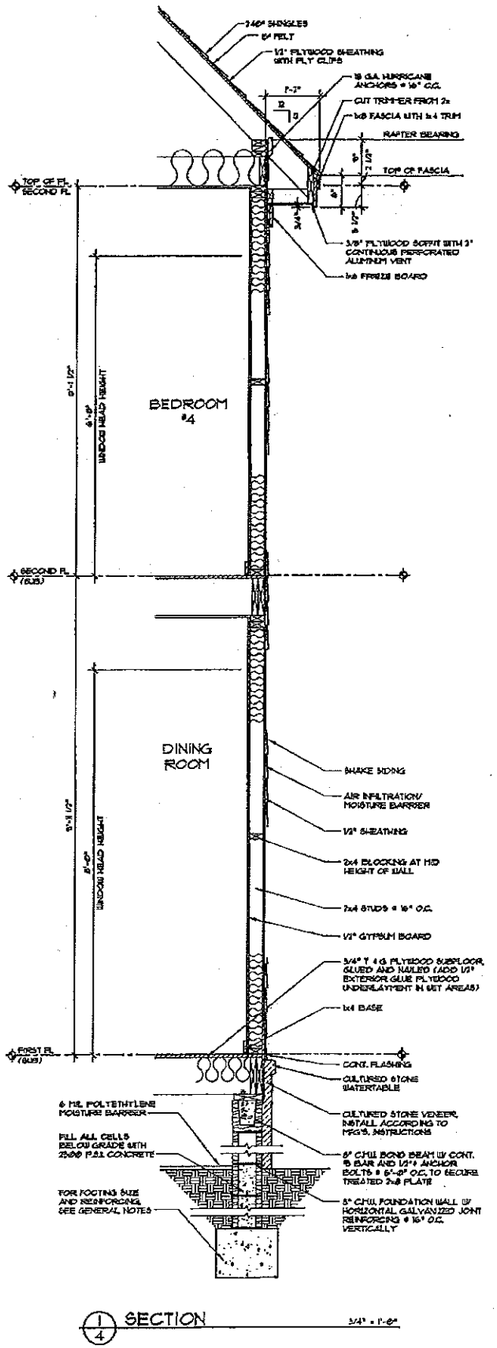

1/4 SECTION 3/4" = 1'-0"


2/4 SECTION 3/4" = 1'-0"
SEE OTHER WALL SECTIONS FOR ADDITIONAL INFORMATION

SECOND FLOOR PLAN 1/4" = 1'-0"

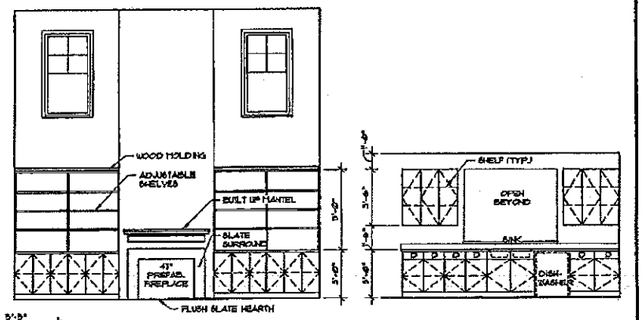


A GREAT ROOM

B KITCHEN

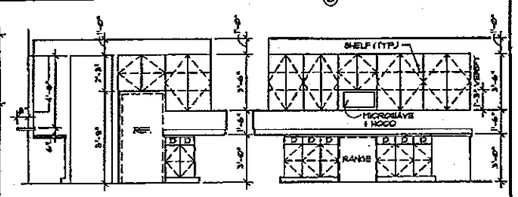


C KITCHEN

D KITCHEN

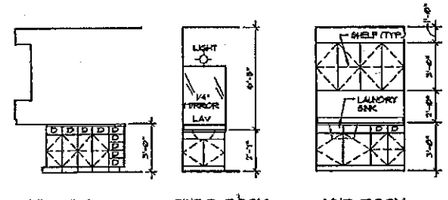


E KITCHEN F PWDR. ROOM G MUD ROOM

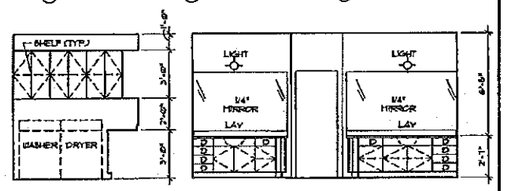

H UTILITY

J MASTER BATH

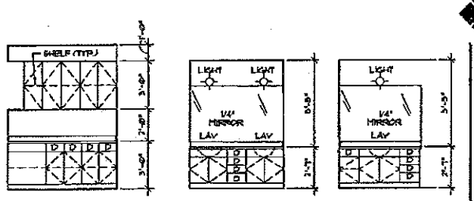

K UTILITY

L BATH #2

H BATH #3

INTERIOR ELEVATIONS 1/4" = 1'-0"

Copyrighted © Donald A. Gardner Architects, Inc.
and/or Donald A. Gardner, Inc.
REG'D
It is a violation of the Federal Copyright Laws to copy any form or plan. The Architectural Copyright Guide provides for registration for each bid/quote and if copied.
Permission to copy, reproduce or communicate is expressly denied and must be obtained from Donald A. Gardner, Inc. Unauthorized alterations to these plans may not be made without the written consent of Donald A. Gardner, Inc. regardless of any client release whether implied or expressed.
Donald A. Gardner, Inc. will not be responsible for any changes made to these plans by anyone other than Donald A. Gardner, Inc. or for construction based on these plans other than that specifically indicated and described.
Donald A. Gardner, Inc. will not be responsible for any construction based on these plans where the construction deviates from these plans in any way.

ALL FEDERAL, STATE, AND LOCAL CODES, ORDINANCES, REGULATIONS AND MANUFACTURER'S SPECIFICATIONS ETC. SHALL TO BE CONSIDERED AS PART OF THE SPECIFICATIONS FOR THIS BUILDING AND SHALL TAKE PRECEDENCE OVER ANYTHING SHOWN, DESCRIBED, OR IMPLIED WHERE THEY ARE AT VARIANCE. THESE PLANS ARE NOT DRAWN FOR ART PURPOSES. YOU ARE RESPONSIBLE FOR ARTWORK AND BUILDING COMPLIANCE WITH ALL APPLICABLE CODES AND MANUFACTURER'S SPECIFICATIONS.

DO NOT SCALE DRAWINGS.
COPYRIGHT © 01/23/07 ALL RIGHTS RESERVED BY DONALD A. GARDNER, INC.
NOT TO BE COPIED OR REPRODUCED WITHOUT WRITTEN PERMISSION

DONALD A. GARDNER, INC.®
P.O. BOX 26178 • GREENVILLE S.C. • 29616
864 • 288 • 7580
www.dongardner.com

CANTERBURY
DESIGN NO. 1207
SHEET 4 OF 9
DR AS
FLOOR PLAN

Visit www.DAGmarketplace.com for information on interior and exterior products for your home!