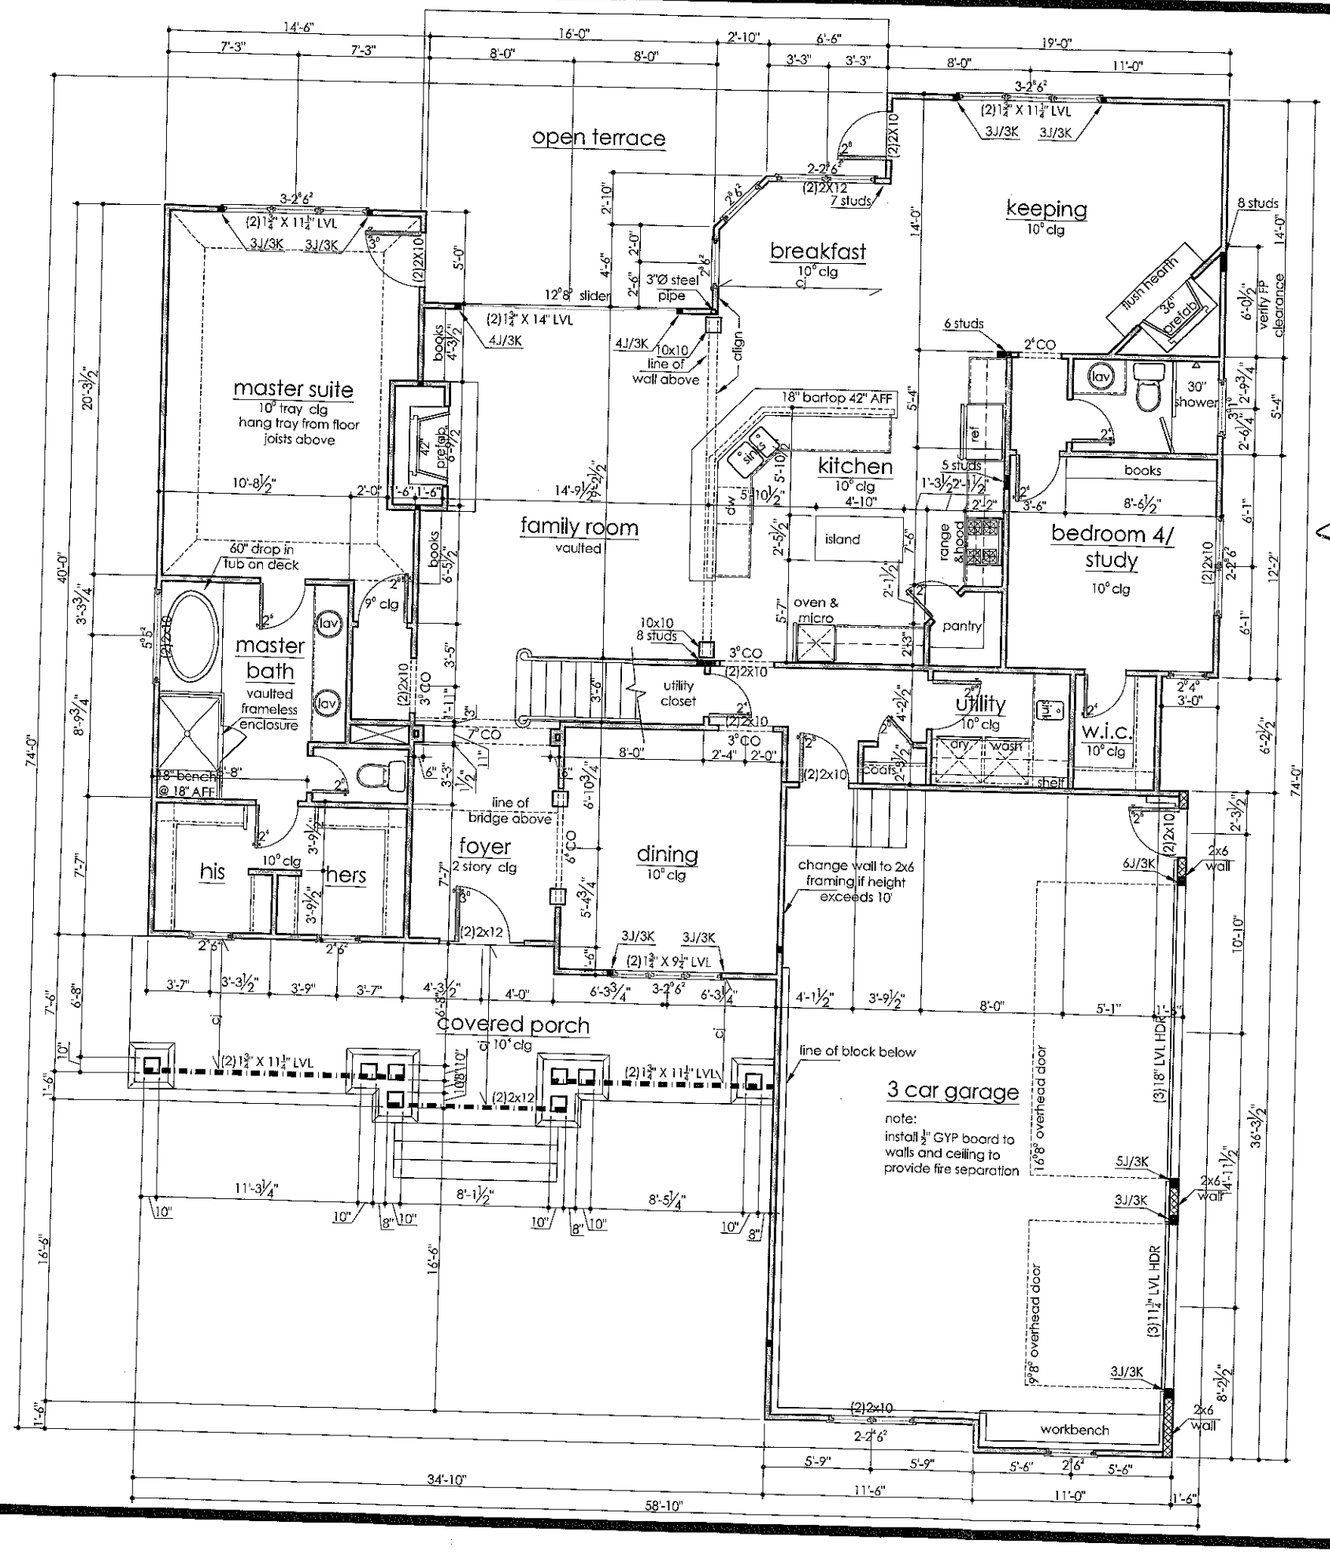


6.5 1/2
6.5 1/2
7.4.3 1/4
7.10 1/2
7.10 1/2

Kenneth Bealer Homes
Building and Remodeling Lake Norman's Finest Homes
General Contracting • Residential Design

engineer's stamp

Engineer:
CB Engineering
133 Middleton Place
Mooresville, NC 28117

Moncrief Residence
Tuskarora lot 7

Scale:
record set printed on 11"x17" paper @ 1/8"=1'-0"
enlarge 200% for 1/4"=1'-0"

7.21.08

FLOOR PLAN

4

notes

* all 1st floor doors to be 8'-0" UNO
* install all windows at a top of frame height of 8'-0" UNO
* all doors without dimensions have a minimum 6" return to wall to allow clearance for door trim
* all ceiling joists to be 2x8 SYP @ 16" OC
* all window & door headers are (2)2x8 UNO

legend

- 2x6 framing
- 2x4 framing
- ■ point load (2)2x4 stud UNO
- CO cased opening; head to be 8'-0" UNO
- header or beam above size as noted
- ci ceiling joists; 2x8's @16" OC UNO (attic load)

Acknowledgement of
this submittal ONLY
Date 7-25-08