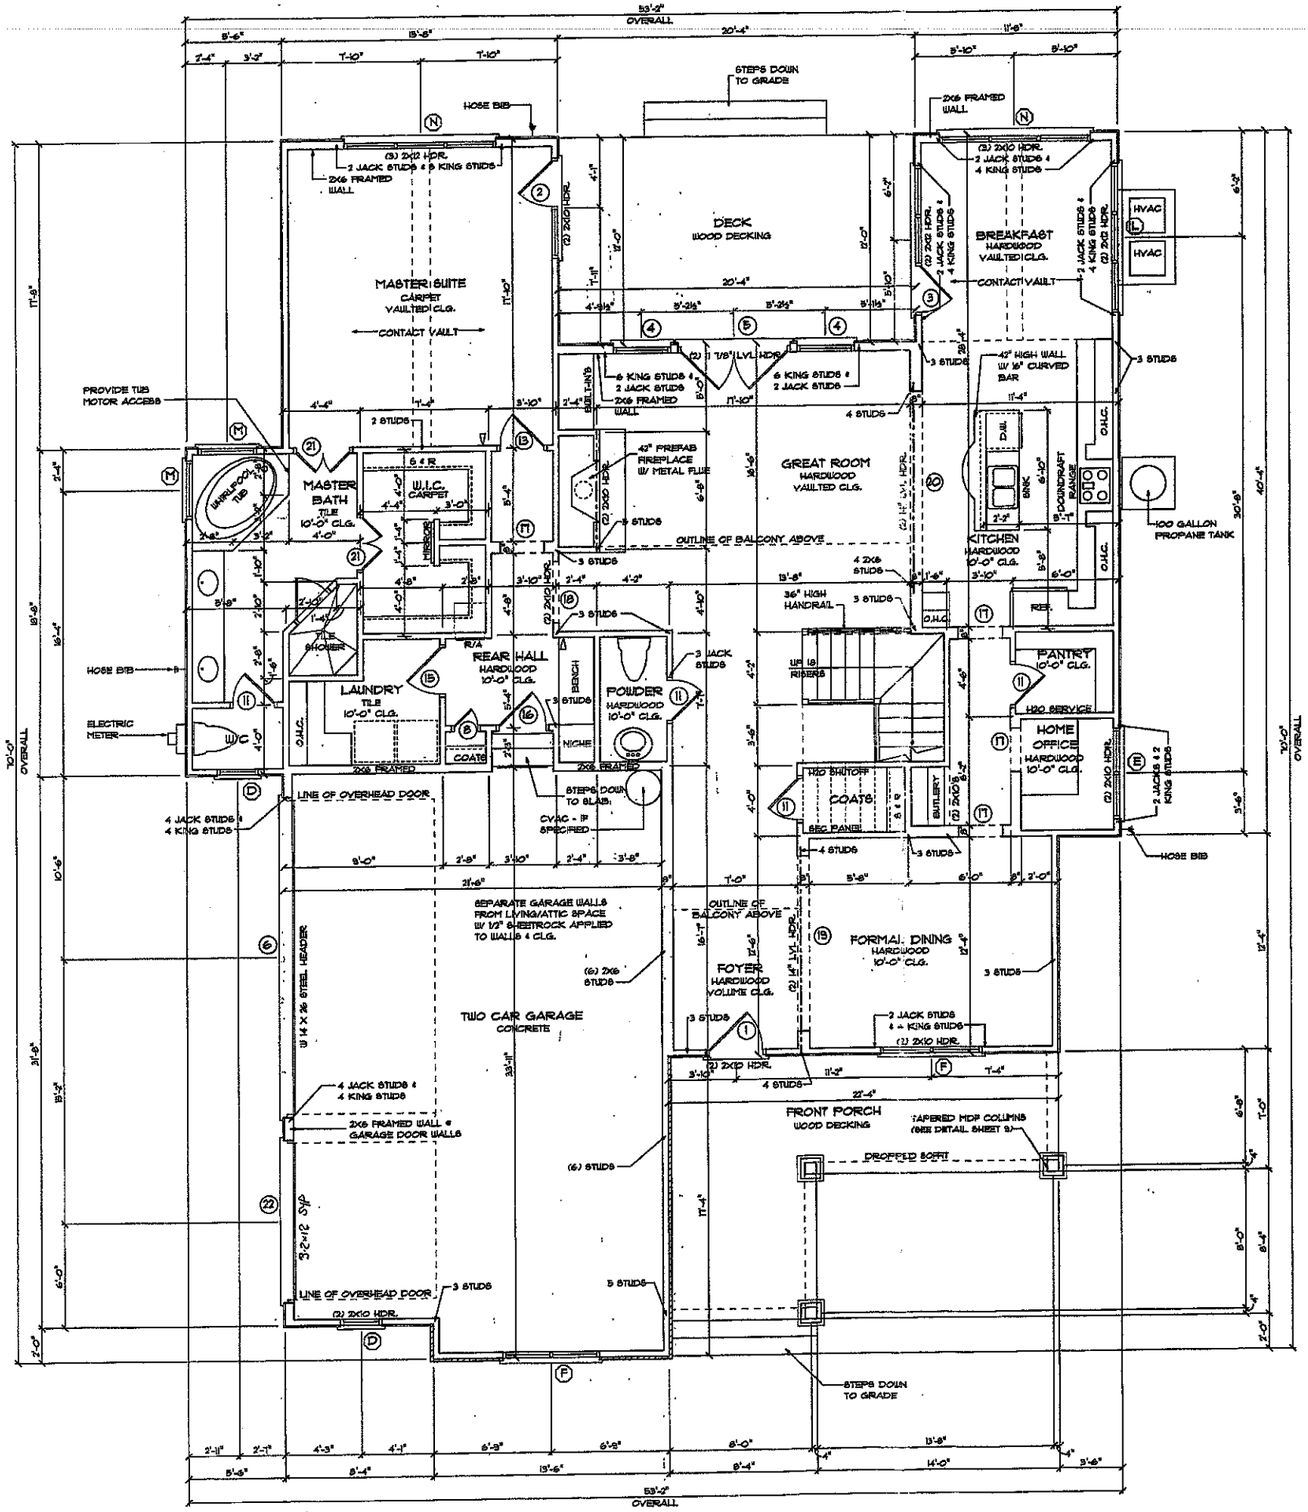


DOOR SCHEDULE

①	3-0 X 8-0	EXTERIOR SOLID WOOD DOORS W/ TEMPERED GLASS & RECESSED PANELING	4 9/16" JAMB WIDTH
②	(2) 2-8 X 8-0	EXTERIOR TEMPERED FRENCH DOORS (ONE-OPERABLE)	4 9/16" JAMB WIDTH
③	(3) 2-8 X 8-0	EXTERIOR TEMPERED FRENCH DOORS (ONE-OPERABLE)	4 9/16" JAMB WIDTH
④	3-0 X 8-0	EXTERIOR TEMPERED FRENCH DOOR (NON-OPERABLE)	6 9/16" JAMB WIDTH
⑤	(2) 3-0 X 8-0	EXTERIOR TEMPERED FRENCH DOORS	6 9/16" JAMB WIDTH
⑥	16-0 X 8-0	EXTERIOR OVERHEAD GARAGE DOOR	6 9/16" JAMB WIDTH
⑦	1-4 X 6-8	INTERIOR HARDBOARD DOOR	4 9/16" JAMB WIDTH
⑧	1-4 X 8-0	INTERIOR HARDBOARD DOOR	4 9/16" JAMB WIDTH
⑨	2-4 X 6-8	INTERIOR HARDBOARD POCKET DOOR	4 9/16" JAMB WIDTH
⑩	2-4 X 6-8	INTERIOR HARDBOARD DOOR	4 9/16" JAMB WIDTH
⑪	2-4 X 8-0	INTERIOR HARDBOARD DOOR	4 9/16" JAMB WIDTH
⑫	2-6 X 6-8	INTERIOR HARDBOARD DOOR	4 9/16" JAMB WIDTH
⑬	2-6 X 8-0	INTERIOR HARDBOARD DOOR	4 9/16" JAMB WIDTH
⑭	(2) 2-6 X 6-8	BI-HINGED INTERIOR HARDBOARD DOORS	4 9/16" JAMB WIDTH
⑮	2-8 X 8-0	INTERIOR HARDBOARD DOOR	4 9/16" JAMB WIDTH
⑯	2-8 X 8-0	20-MIN. FIRE RATED DOOR	4 9/16" JAMB WIDTH
⑰	2-6 X 8-0	CASED OPENING	
⑱	3-6 X 8-0	CASED OPENING	
⑲	10-0 X 8-0	CASED OPENING	
⑳	11-0 X 8-0	CASED OPENING	
㉑	(2) 1-6 X 8-0	BI-HINGED INTERIOR HARDBOARD DOORS	4 9/16" JAMB WIDTH
㉒	9-0 X 8-0	EXTERIOR OVERHEAD GARAGE DOOR	6 9/16" JAMB WIDTH

WINDOW SCHEDULE

Ⓑ	2-0 X 2-0	SINGLE FIXED WINDOW	4 9/16" JAMB WIDTH
Ⓒ	(2) 2-0 X 2-0	TWIN FIXED WINDOWS (SEE ELEVATIONS FOR LOCATION)	6 9/16" JAMB WIDTH
Ⓓ	2-0 X 2-6	SINGLE FIXED WINDOW	4 9/16" JAMB WIDTH
Ⓔ	(2) 2-6 X 3-10	TWIN DOUBLE-HUNG WINDOWS	4 9/16" JAMB WIDTH
Ⓕ	(2) 2-8 X 6-2	TWIN DOUBLE-HUNG WINDOW	4 9/16" JAMB WIDTH
Ⓖ	(2) 2-0 X 3-6	TWIN FIXED WINDOWS	6 9/16" JAMB WIDTH
Ⓗ	(3) 2-6 X 4-6 W/ TRANSOM	TRIPLE DOUBLE-HUNG WINDOWS W/ TRIANGLE SHAPED TRANSOMS (SEE DETAIL SHEET 6)	4 9/16" JAMB WIDTH
Ⓙ	(2) 2-8 X 4-6	TWIN DOUBLE-HUNG WINDOW	4 9/16" JAMB WIDTH
Ⓛ	(3) 2-8 X 6-2	TRIPLE DOUBLE-HUNG WINDOW	4 9/16" JAMB WIDTH
Ⓜ	3-0 X 5-2	SINGLE TEMPERED DOUBLE-HUNG WINDOW	4 9/16" JAMB WIDTH
Ⓝ	(3) 2-8 X 6-2	TRIPLE DOUBLE-HUNG WINDOW	6 9/16" JAMB WIDTH

NOTE:
ALL FIRST FLOOR HEADERS TO BE (2) 2x8's UNLESS NOTED OTHERWISE

ALL ANGLES ARE 45 OR 90 UNLESS NOTED OTHERWISE

▽ - DENOTES SECURITY KEYPAD

SQUARE FOOTAGE

First Floor Heated	1981
Second Floor Heated	1054
Total Heated Space	3035
Bonus Room	495
Garage	727
Front Porch	223
Total Under Roof	4480

FIRST FLOOR PLAN

SCALE: 1/4" = 1'-0"

DRAWN BY:
MICAH BARRON W/
"REFLECTING DREAMS"
(704)-320-5202

NORTH CAROLINA PROFESSIONAL SEAL 28233 ENGINEER LANDON T. ERVIN 07/2/04

SEAL FOR STRUCTURE ONLY

ENGINEERED BY:
STRUCTURAL INTEGRITY ENGINEERING, P.A.
315 E. MAIN ST., SUITE A
PINEVILLE, NC 28134
(704) 889-7112

ELITE DESIGN GROUP
PO Box 481943 ▪ Charlotte ▪ NC ▪ 28269


© COPYRIGHT 2004

DESIGNED BY: J.J. BARJA

PROJECT:

TUSKARORA HOUSES
PLAN G-A
LOT 19
KENNETH BEALER HOMES

DATE:
JULY 20, 2004

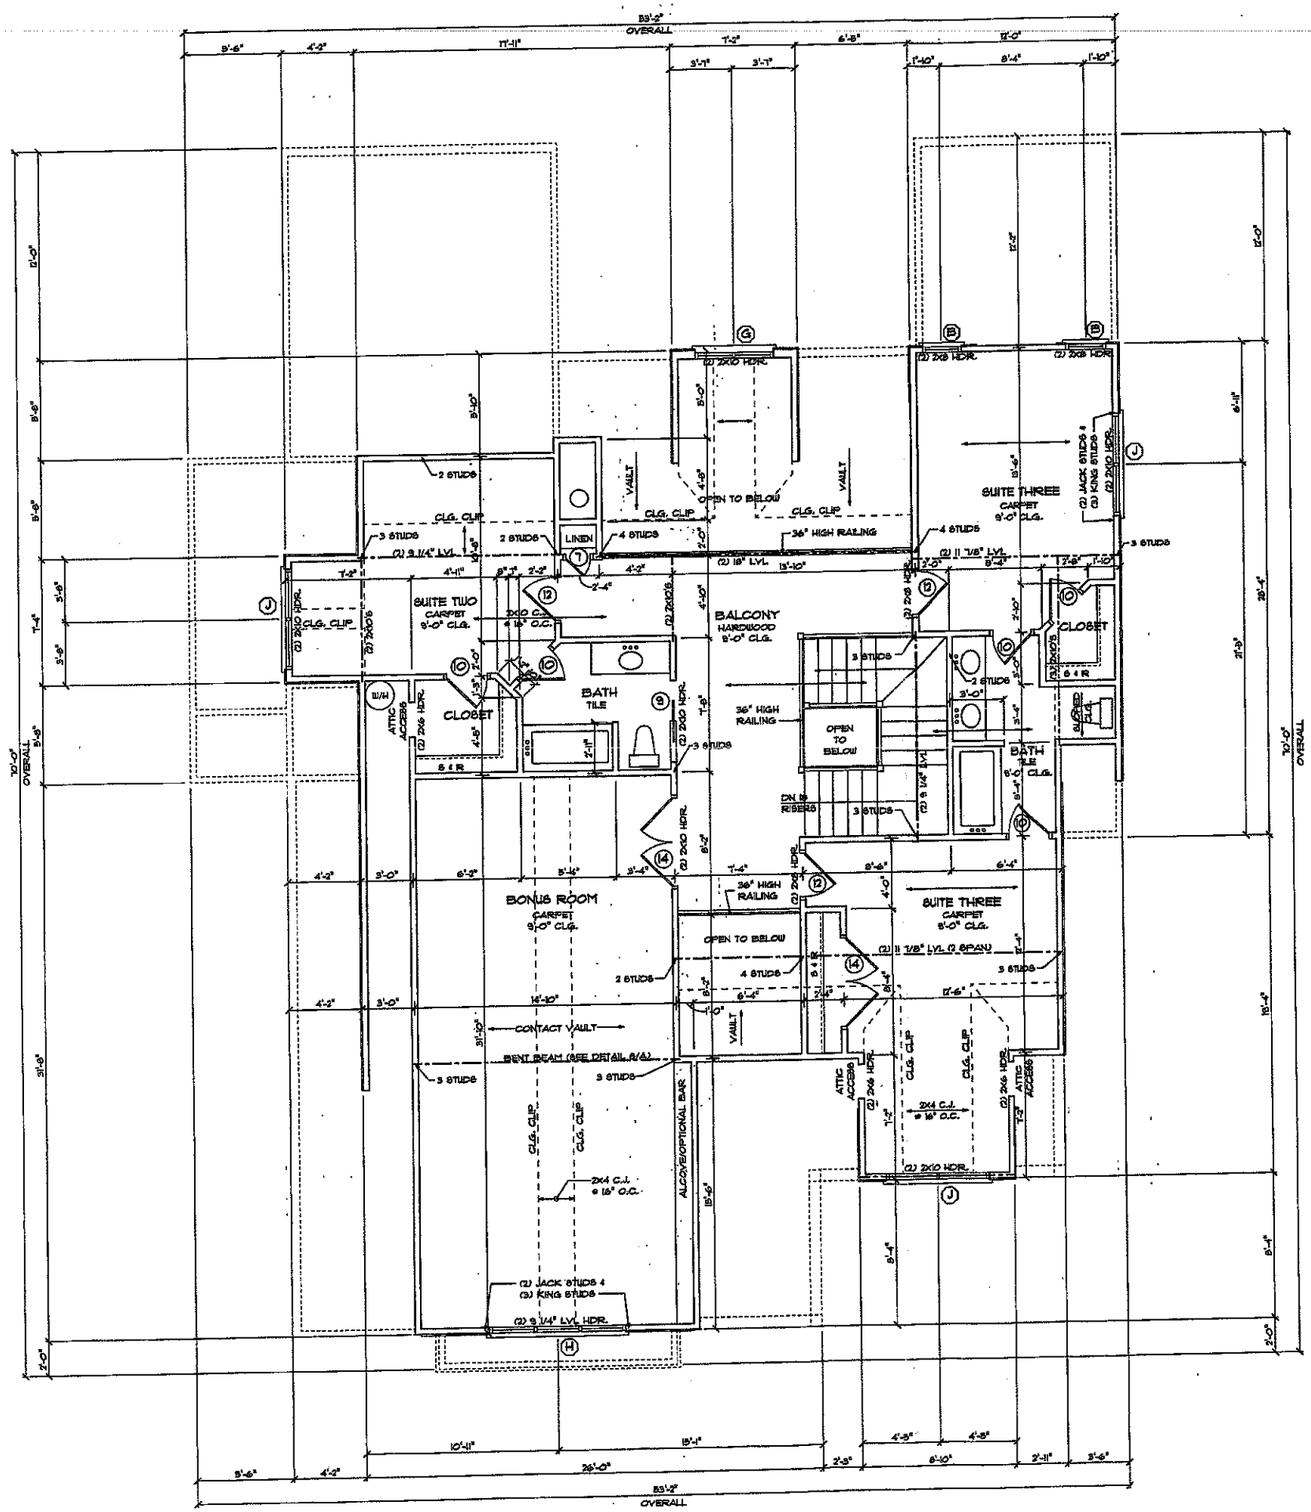

DOOR SCHEDULE

①	3-0 X 8-0	EXTERIOR SOLID WOOD DOORS W/ TEMPERED GLASS & RECESSED PANELING	4 9/16" JAMB WIDTH
②	(2) 2-8 X 8-0	EXTERIOR TEMPERED FRENCH DOORS (ONE-OPERABLE)	4 9/16" JAMB WIDTH
③	(2) 2-8 X 8-0	EXTERIOR TEMPERED FRENCH DOORS (ONE-OPERABLE)	4 9/16" JAMB WIDTH
④	3-0 X 8-0	EXTERIOR TEMPERED FRENCH DOOR (NON-OPERABLE)	6 9/16" JAMB WIDTH
⑤	(2) 3-0 X 8-0	EXTERIOR TEMPERED FRENCH DOORS	6 9/16" JAMB WIDTH
⑥	18-0 X 8-0	EXTERIOR OVERHEAD GARAGE DOOR	6 9/16" JAMB WIDTH
⑦	1-4 X 6-8	INTERIOR HARDBOARD DOOR	4 9/16" JAMB WIDTH
⑧	1-4 X 8-0	INTERIOR HARDBOARD DOOR	4 9/16" JAMB WIDTH
⑨	2-4 X 6-8	INTERIOR HARDBOARD, POCKET DOOR	4 9/16" JAMB WIDTH
⑩	2-4 X 6-8	INTERIOR HARDBOARD DOOR	4 9/16" JAMB WIDTH
⑪	2-4 X 8-0	INTERIOR HARDBOARD DOOR	4 9/16" JAMB WIDTH
⑫	2-6 X 6-8	INTERIOR HARDBOARD DOOR	4 9/16" JAMB WIDTH
⑬	2-6 X 8-0	INTERIOR HARDBOARD DOOR	4 9/16" JAMB WIDTH
⑭	(2) 2-6 X 6-8	BI-HINGED INTERIOR HARDBOARD DOORS	4 9/16" JAMB WIDTH
⑮	2-8 X 8-0	INTERIOR HARDBOARD DOOR	4 9/16" JAMB WIDTH
⑯	2-8 X 8-0	20-MIN. FIRE RATED DOOR	4 9/16" JAMB WIDTH
⑰	2-6 X 8-0	CASED OPENING	
⑱	3-6 X 8-0	CASED OPENING	
⑲	10-0 X 8-0	CASED OPENING	
⑳	11-0 X 8-0	CASED OPENING	
㉑	(2) 1-6 X 8-0	BI-HINGED INTERIOR HARDBOARD DOORS	4 9/16" JAMB WIDTH
㉒	9-0 X 8-0	EXTERIOR OVERHEAD GARAGE DOOR	6 9/16" JAMB WIDTH

WINDOW SCHEDULE

Ⓑ	2-0 X 2-0	SINGLE FIXED WINDOW	4 9/16" JAMB WIDTH
Ⓒ	(2) 2-0 X 2-0	TWIN FIXED WINDOWS (SEE ELEVATIONS FOR LOCATION)	6 9/16" JAMB WIDTH
Ⓓ	2-0 X 2-6	SINGLE FIXED WINDOW	4 9/16" JAMB WIDTH
Ⓔ	(2) 2-4 X 3-10	TWIN DOUBLE-HUNG WINDOWS	4 9/16" JAMB WIDTH
Ⓕ	(2) 2-8 X 6-2	TWIN DOUBLE-HUNG WINDOW	4 9/16" JAMB WIDTH
Ⓖ	(2) 3-0 X 3-6	TWIN FIXED WINDOWS	6 9/16" JAMB WIDTH
Ⓗ	(3) 2-4 X 4-6 W/ TRANSOM	TRIPLE DOUBLE-HUNG WINDOWS W/ TRIANGLE SHAPED TRANSOMS (SEE DETAIL 6/SHEET 8)	4 9/16" JAMB WIDTH
Ⓙ	(2) 2-8 X 4-6	TWIN DOUBLE-HUNG WINDOW	4 9/16" JAMB WIDTH
Ⓛ	(3) 2-8 X 6-2	TRIPLE DOUBLE-HUNG WINDOW	4 9/16" JAMB WIDTH
Ⓜ	3-0 X 5-2	SINGLE TEMPERED DOUBLE-HUNG WINDOW	4 9/16" JAMB WIDTH
Ⓝ	(3) 2-8 X 6-2	TRIPLE DOUBLE-HUNG WINDOW	6 9/16" JAMB WIDTH

NOTE:
ALL CEILING JOISTS TO BE 2x6's @ 16" ON CENTER UNLESS NOTED OTHERWISE

ALL SECOND FLOOR HEADERS TO BE (2) 2x6's UNLESS NOTED OTHERWISE

NOTE:
ALL ANGLES ARE 45 OR 90 UNLESS NOTED OTHERWISE

PROVIDE PULL DOWN STAIRS TO ATTIC SPACE ABOVE (LOCATE PER BUILDER) FRAME AROUND W/ (2) 2x6's @ ALL SIDES

SECOND FLOOR PLAN

SCALE: 1/4" = 1'-0"

DRAWN BY:
MICAH BARRON W/
"REFLECTING DREAMS"
(704)-320-5202

NORTH CAROLINA PROFESSIONAL SEAL 28263 ENGINEER LANDON T. CERRO

SEAL FOR STRUCTURE ONLY

ENGINEERED BY:
STRUCTURAL INTEGRITY ENGINEERING, P.A.
315 E. MAIN ST., SUITE A
PINEVILLE, NC 28134
(704) 889-7112

ELITE DESIGN GROUP
PO Box 481948 ■ Charlotte ■ NC ■ 28269

© COPYRIGHT 2004

DESIGNED BY: J.J. BARJA

PROJECT:

TUSKARORA HOUSES
PLAN 6-A
LOT 19
KENNETH BEALER HOMES

DATE:
JULY 20, 2004