
ASPEN A-3

TUSKARORA POINT

KENNETH BEALER HOMES, INC.

40 0 40 40

SCALE: 1" = 40'

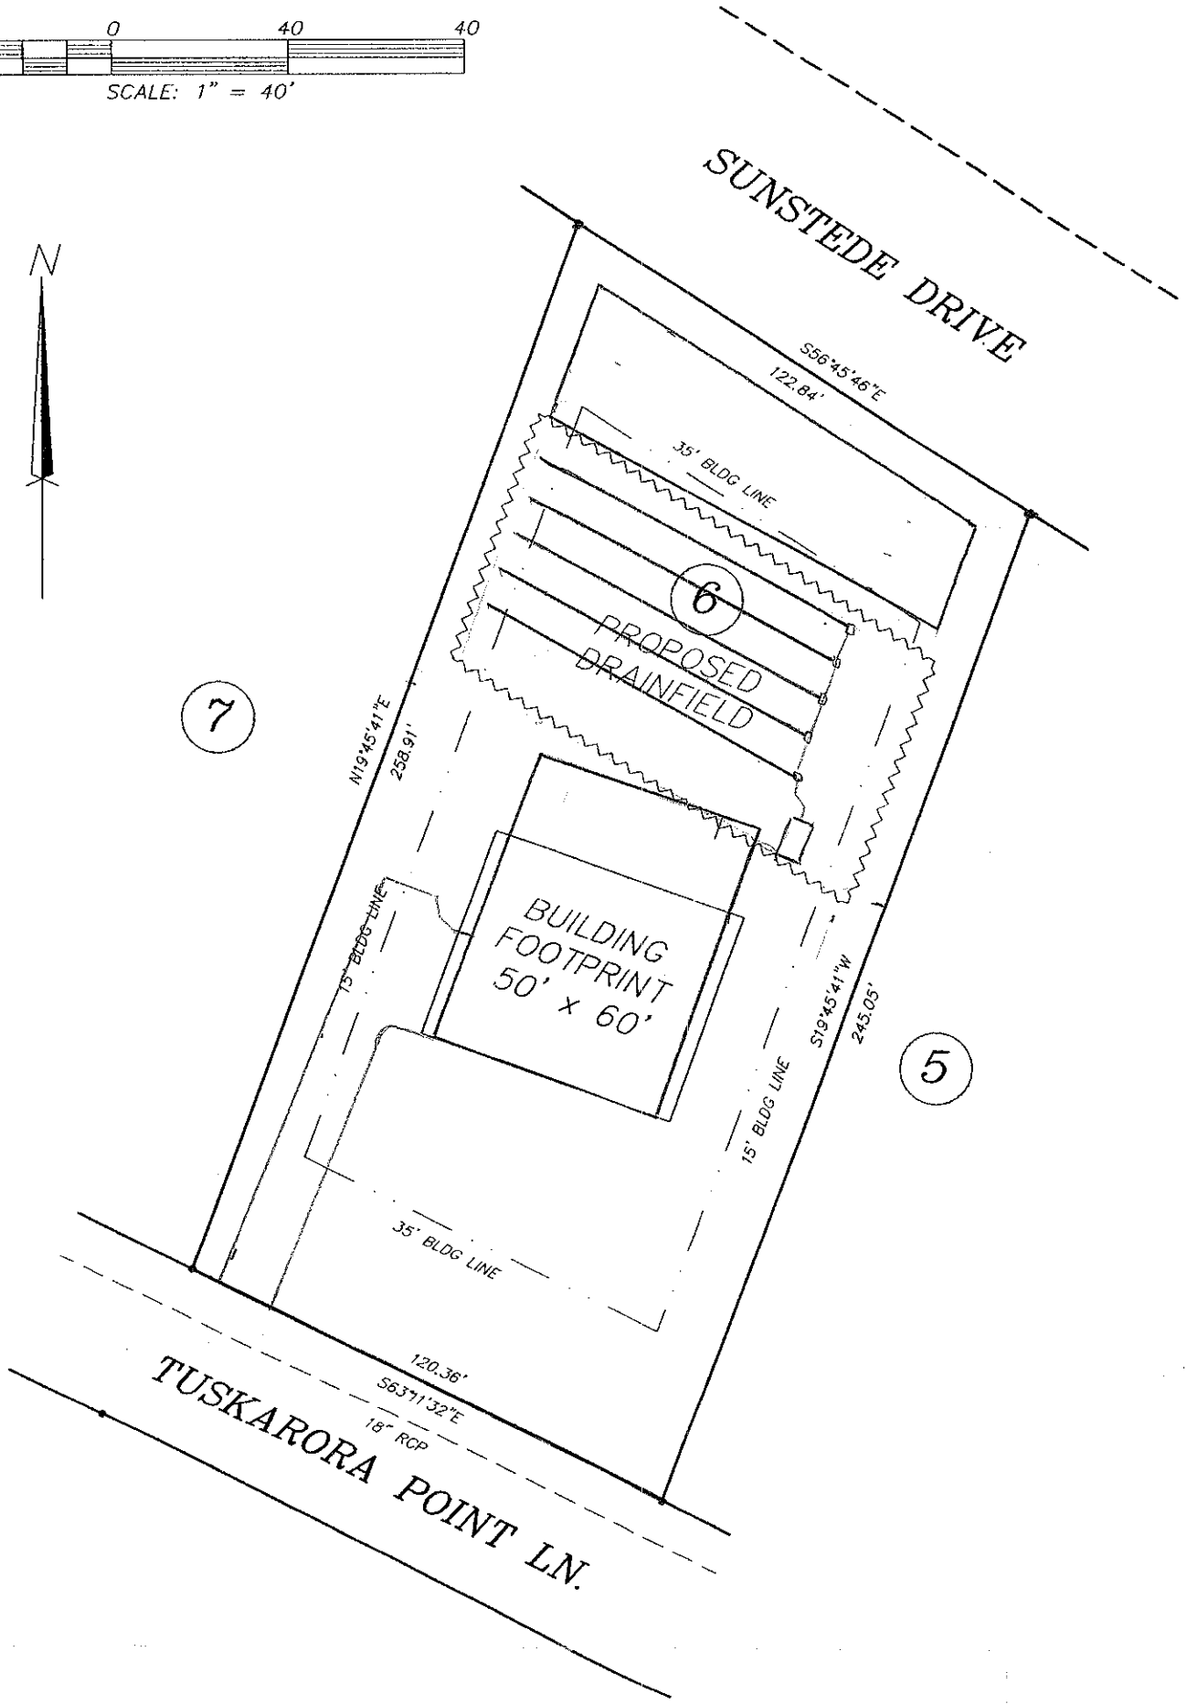

Preliminary Site Plan

0.691 Ac. +/−

Lot 6 of TUSKARORA POINT

Davidson Township Iredell County, NC

(Property of WOODLAND & WATERVIEW, LLC)

A PRELIMINARY PLAT NOT FOR CONSTRUCTION, RECORDATION, SALES, OR CONVEYANCES