ASPEN C-3

TUSKARORA POINT


KENNETH BEALER HOMES, INC.

40 0 40 40

SCALE: 1" = 40'

CURVE TABLE

NUM	DELTA	ARC	RADIUS	BEARING	DISTANCE
C17	29°59'41"	68.06'	130.00'	N48°11'42"W	67.28'
C18	89°59'59"	31.42'	20.00'	N11°48'09"E	28.28'
C19	7°53'49"	90.30'	655.15'	S52°51'14"W	90.23'

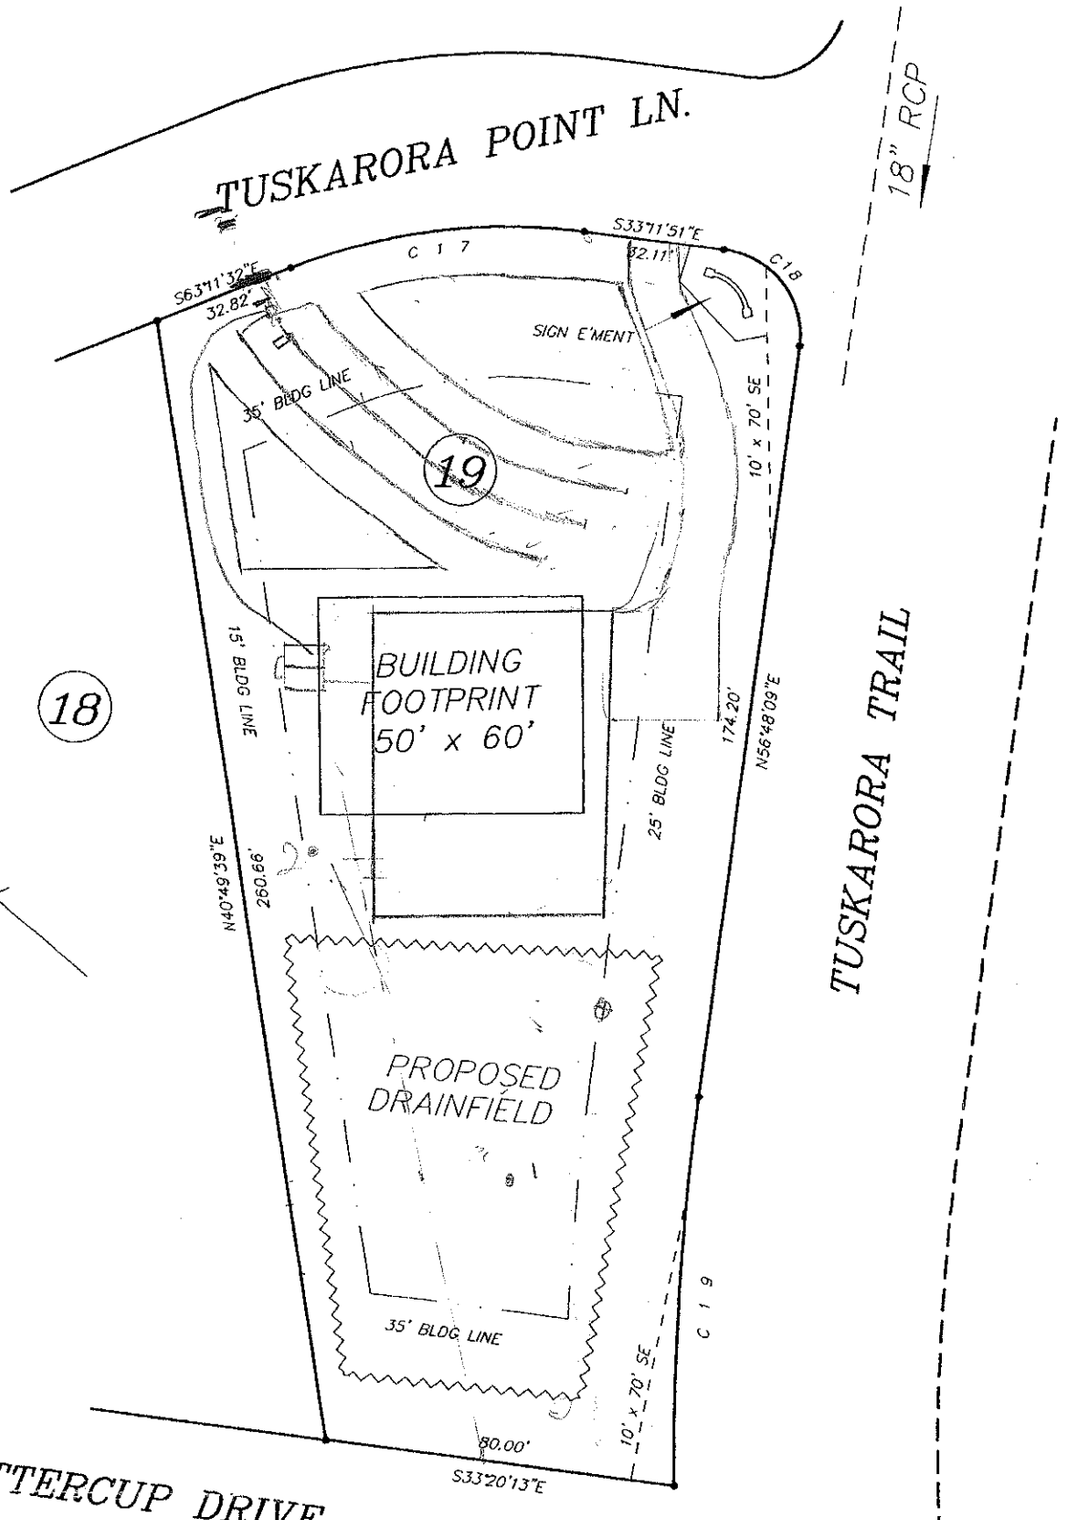

Preliminary Site Plan

0.721 Ac. +/-

Lot 19 of TUSKARORA POINT

Davidson Township Iredell County, NC

(Property of WOODLAND & WATERVIEW, LLC)

A PRELIMINARY PLAT NOT FOR CONSTRUCTION, RECORDATION, SALES, OR CONVEYANCES

(1) 0-26 Rc sbk Frs&SD
26-49 RC1 sbk Frs&SD
Incl. sap @43" PSDS

(2) 0-35 C sbk Frs&SD
Incl sap 30"
35-48 C1 sbk Frs&SD
Incl. Sap