
Visit www.DAGmarketplace.com for information on interior and exterior products for your home!

Acknowledgement of Plans Submittal ONLY!

Date 2-2-16

Date

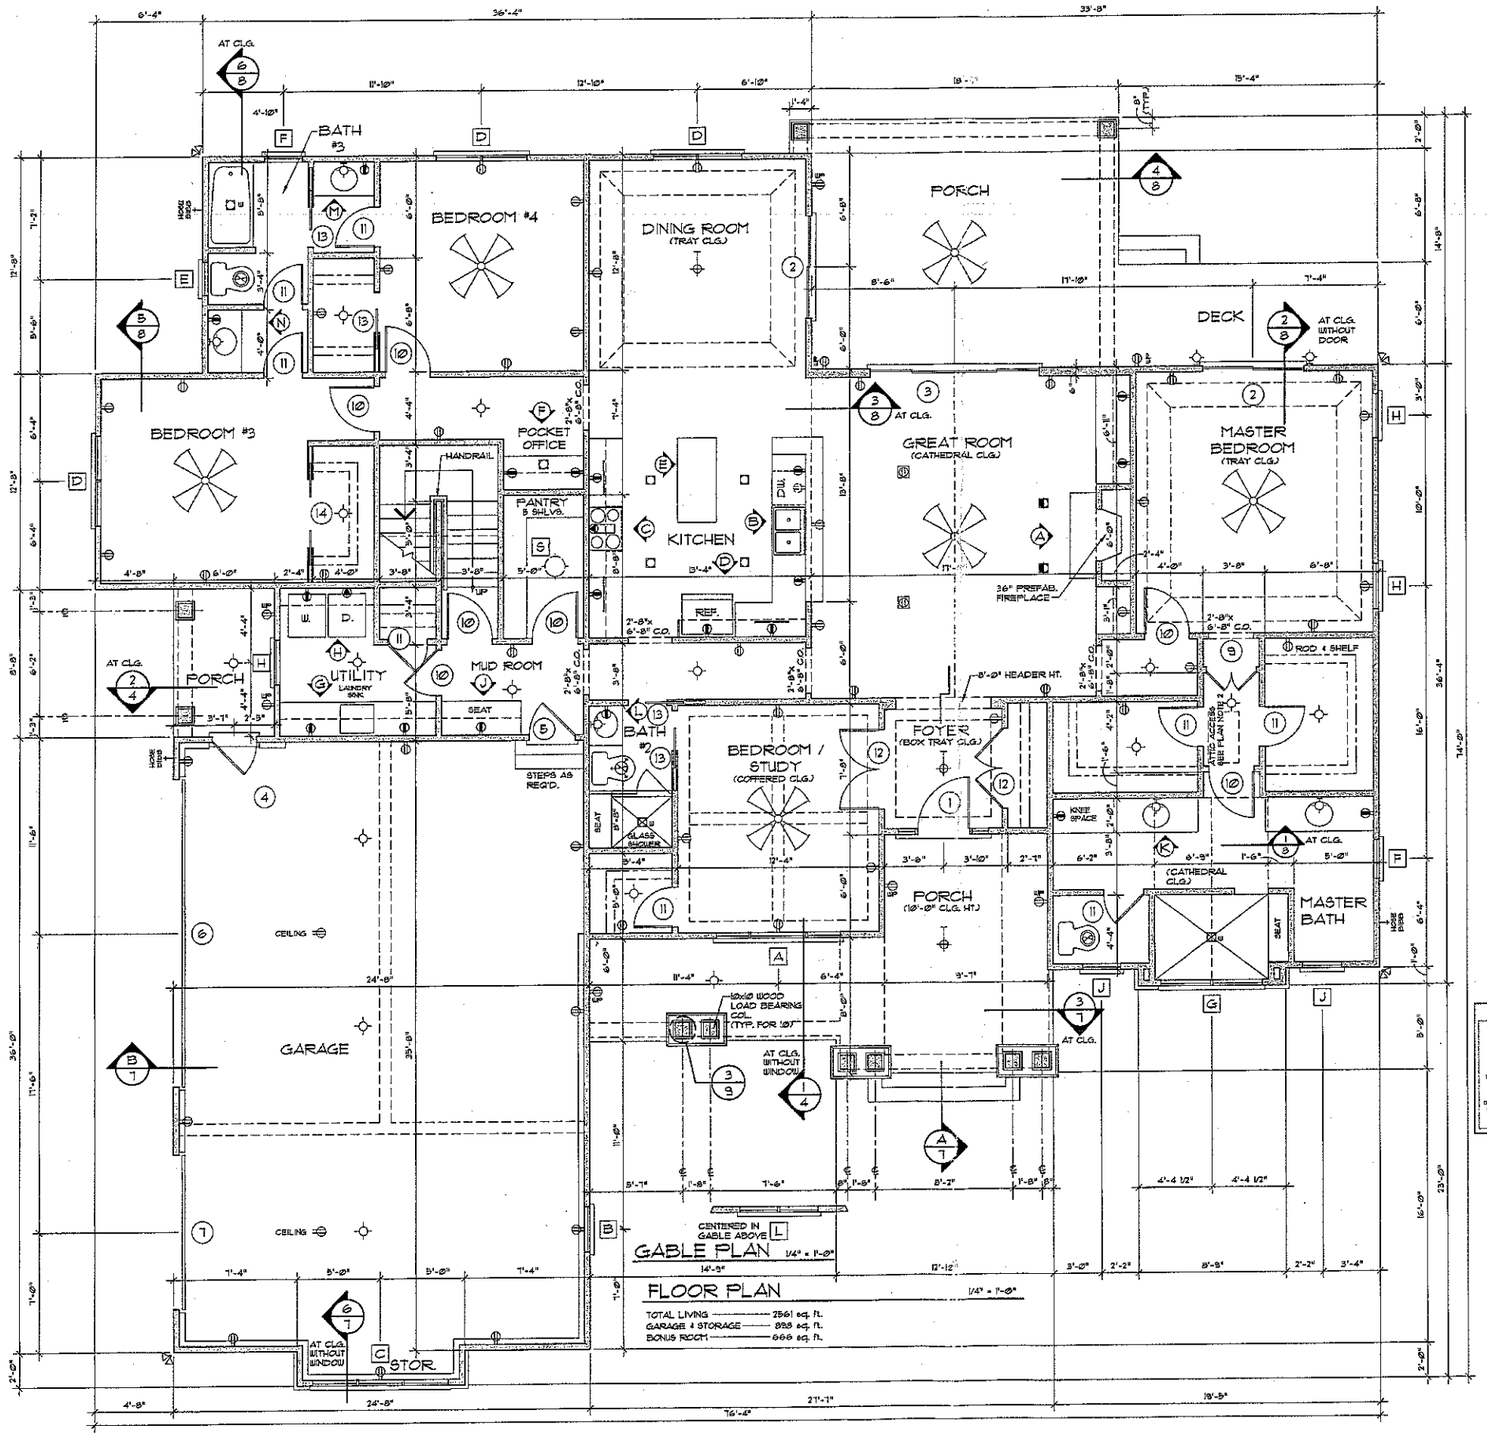

DOOR SCHEDULE

SYMBOL ○

MARK	SIZE	QUAN.	DESCRIPTION
1	3'-0" x 6'-8"	1	EXT., THREE-QUARTER GLASS W/ 12" SIDELITES & 12" ARCH HEAD TRANSOM #
2	(2) 3'-0" x 6'-8"	2	EXT., FULL GLASS W/ 12" TRANSOM
3	(4) 2'-6" x 6'-8"	1	EXT., SLIDING, FULL GLASS W/ 12" TRANSOM
4	2'-8" x 6'-8"	1	EXT., HALF GLASS
5	2'-8" x 6'-8"	1	EXT., 1 HOUR FIRE-RATED
6	16'-0" x 8'-0"	1	GARAGE
7	9'-0" x 8'-0"	1	GARAGE
8	2'-8" x 6'-8"	1	INT., INSULATED
9	(2) 1'-6" x 6'-8"	1	INT.
10	2'-8" x 6'-8"	7	INT.
11	2'-4" x 6'-8"	8	INT.
12	(2) 2'-4" x 6'-8"	2	INT.
13	2'-4" x 6'-8"	4	INT., POCKET DOOR
14	(2) 2'-0" x 6'-8"	1	INT., POCKET DOOR

SEE ELEVATION FOR TRANSOM.

WINDOW SCHEDULE

SYMBOL □

MARK	SIZE	QUAN.	DESCRIPTION
A	2'-0" x 5'-10" 3'-4" x 5'-10" 2'-0" x 5'-10"	1	D.H.
B	2'-8" x 5'-2"	1	D.H.
C	(3) 2'-8" x 5'-2"	1	D.H.
D	(2) 2'-8" x 5'-10"	3	D.H.
E	2'-0" x 4'-2"	1	D.H.
F	2'-4" x 5'-2"	2	D.H.
G	(2) 3'-0" x 1'-6"	1	FIXED
H	2'-8" x 5'-10"	3	D.H.
J	2'-8" x 2'-8"	2	CASEMENT, FIXED
K	(2) 2'-8" x 3'-2"	1	D.H.
L	(2) 2'-8" x 4'-2"	1	D.H.

ALL WINDOWS ARE INSULATED AND WEATHERSTRIPPED.

VERIFY LOCAL CODE EGRESS WINDOW REQUIREMENTS PRIOR TO CONSTRUCTION.

WINDOW MANUFACTURER TO PROVIDE TEMPERED GLASS WHERE REQUIRED BY CODE.

VERIFY WINDOW MODEL NUMBERS AND SIZES WITH MANUFACTURER BEFORE STARTING CONSTRUCTION.

VERIFY WINDOW SILL HEIGHT CLEARANCE ABOVE TUBS AND COUNTERTOPS TO ALLOW FOR TRIM AND/OR BACKSPLASH.

SEE ELEVATION FOR RADIUS.

PLAN NOTES:

1. VERIFY ALL LOCAL CODES, ENERGY TYPES, AND SITE CONDITIONS PRIOR TO CONSTRUCTION. THE OWNER AND BUILDER SHALL BE SOLELY RESPONSIBLE FOR CODE COMPLIANCE.
2. REVIEW SELECTED MECHANICAL SYSTEMS WITH OWNER PRIOR TO CONSTRUCTION.

   REVIEW SUB-CONTRACTORS LOCATIONS OF THE WATER HEATER AND HVAC UNIT(S) WITH THE OWNER PRIOR TO CONSTRUCTION. ENSURE COMPLIANCE WITH LOCAL BUILDING CODE REQUIREMENTS AND MANUFACTURER REQUIREMENTS.

   H.V.A.C. EQUIPMENT IN THE ATTIC SPACE SHALL BE ACCESSIBLE BY AN OPENING LARGER THAN THE LARGEST PIECE OF EQUIPMENT (TO ALLOW REMOVAL OF THE EQUIPMENT) AND IN NO CASE LESS THAN 22"x36".
3. SEE STRUCTURAL DRAWINGS FOR ADDITIONAL INFORMATION.
4. INSULATE AROUND ALL BATHS AND UTILITY ROOM.
5. TYPICAL WALL, 2x4'S @ 16" O.C. UNLESS OTHERWISE DIMENSIONED.
6. PROVIDE SMOKE DETECTORS AS REQUIRED BY CODE.
7. PROVIDE DOORBELLS, TRANSFORMER, AND CHIME.

ELECTRICAL LEGEND

SYMBOL	DESCRIPTION
	DUPLEX OUTLET (GROUNDED TYPE)
WP	WEATHER PROOF DUPLEX OUTLET
	ABOVE COUNTER LOCATION
WP	ABOVE COUNTER-WATER PROOF DUPLEX OUTLET
	FLUSH FLOOR DUPLEX OUTLET, OWNER VERIFY LOCATION
	220 VOLT OUTLET OR CONNECTION
	CEILING MOUNTED LIGHT FIXTURE
	WALL BRACKET MOUNTED LIGHT FIXTURE
	SUSPENDED CEILING MOUNTED LIGHT FIXTURE
	SUN TUNNEL W/ LIGHT KIT
	RECESSED DIRECTIONAL CEILING LIGHT FIXTURE
	RECESSED CEILING LIGHT FIXTURE
WP	RECESSED LIGHT FOR WET AREA
	UNDER CABINET FLUORESCENT LIGHT
	EXTERIOR CAST ALUMINUM FLOOD LIGHTS
	CEILING MOUNTED PADDLE FAN W/ LIGHT
	CEILING MOUNTED FAN - EXHAUST
	CEILING MOUNTED FAN AND HEATER
	CEILING MOUNTED FAN AND LIGHT

Copyrighted © Donald A. Gardner Architects, Inc. and/or Donald A. Gardner, Inc.
REG # 308369
It's a violation of the Federal Copyright Act to copy these plans. The federal copyright statute provides for statutory damages for each infringement of copyright from $750 up to $150,000.
Permission to construct the home(s) provided in the contract is expressly conditioned on you not and those employed by you not to alter, copy or reproduce these plans in any form or medium without the express written consent of Donald A. Gardner, Inc. These plans are to be used for one home and one home only and shall not be loaned, traded or transferred. Sale or gift of these plans to any other party is prohibited without the express written consent of Donald A. Gardner, Inc.
The copyright notice to "copyright protection" under the Digital Millennium Copyright Act, and Donald A. Gardner Architects, Inc., and/or Donald A. Gardner, Inc. requires its application on all copies of drawings and police copyright infringement. Unauthorized reproduction or usage of these drawings or removal of the certification is subject to prosecution.

ALL FEDERAL, STATE, AND LOCAL CODES, ORDINANCES, REGULATIONS AND MANUFACTURER'S INSTRUCTIONS ETC. SHALL BE CONSIDERED AS PART OF THE SPECIFICATIONS FOR THIS BUILDING AND SHALL TAKE PRECEDENCE OVER ANYTHING SHOWN, DESCRIBED, OR IMPLIED WHERE SAME ARE AT VARIANCE. THESE PLANS ARE NOT DRAWN FOR ANY PARTICULAR LOCALE. YOU ARE RESPONSIBLE FOR DETERMINING AND ENSURING COMPLIANCE WITH ALL APPLICABLE CODES AND MANUFACTURER'S REQUIREMENTS.

MODIFICATIONS BY

DONALD A. GARNER®
DESIGN SERVICES, LLC
DONALD A. GARNER, INC.
P.O. BOX 26178 • GREENVILLE S.C. • 29616
864 • 288 • 7580
www.dongardner.com

Tuskarora Pl. Lot 5

DRAKE

DESIGN NO. 15146-1371-MR


SHEET 3 OF 10 DR ENH

FLOOR PLAN


DO NOT SCALE DRAWINGS.
CREATION 12/19/14 COPYRIGHT © ALL RIGHTS RESERVED BY DONALD A. GARDNER, INC.

...\ADDITIONS\15146-1371-MR\15146-1371-MRFLR.DWG 12/15/15 13:24


Visit www.DAGmarketplace.com for information on interior and exterior products for your home!

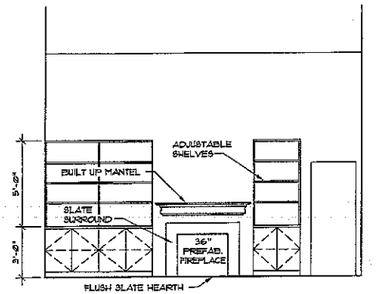


A GREAT ROOM

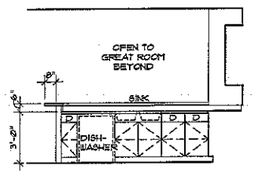


B KITCHEN

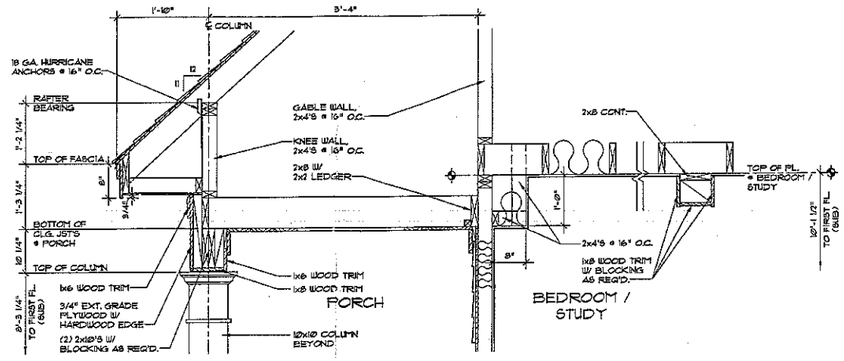


1/4 SECTION 3/4" = 1'-0"
SEE OTHER WALL SECTIONS FOR ADDITIONAL INFORMATION

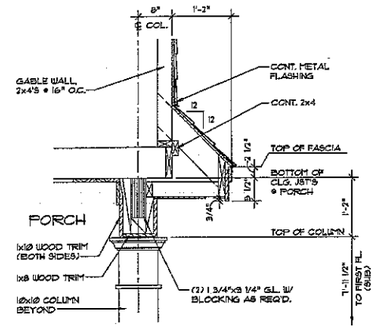


2/4 SECTION 3/4" = 1'-0"
SEE OTHER WALL SECTIONS FOR ADDITIONAL INFORMATION

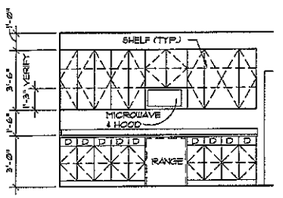


C KITCHEN

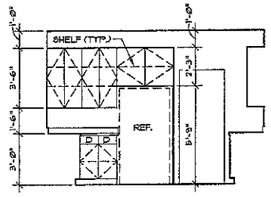


D KITCHEN

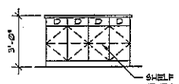


E KITCHEN

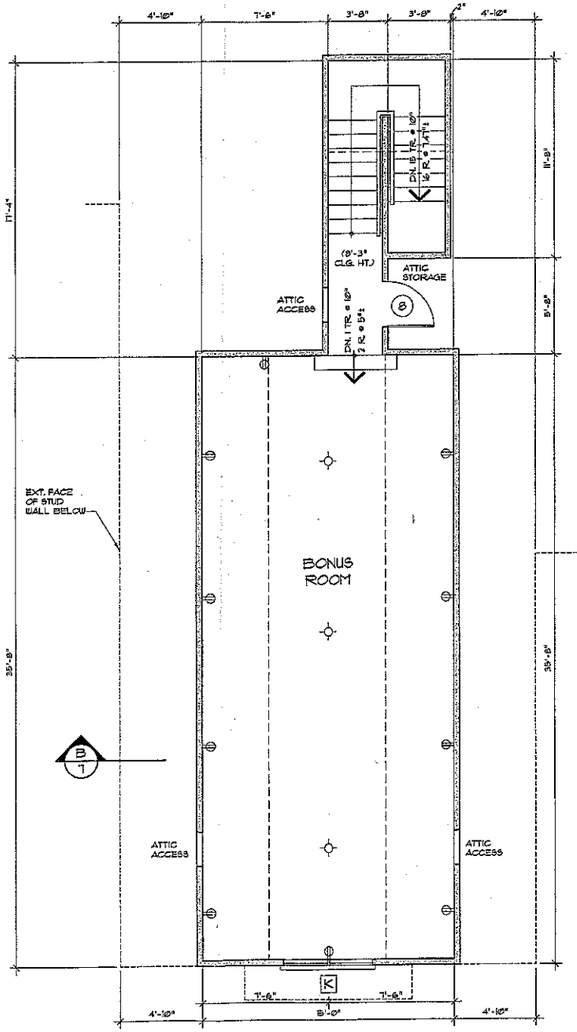


BONUS ROOM FLOOR PLAN 1/4" = 1'-0"

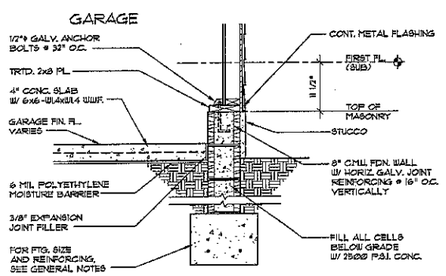


3/4 SECTION 3/4" = 1'-0"
SEE OTHER WALL SECTIONS FOR ADDITIONAL INFORMATION

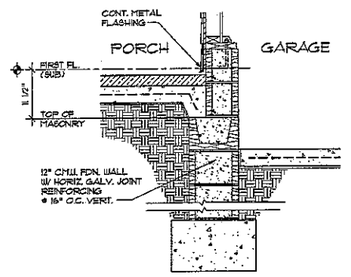


4/4 SECTION 3/4" = 1'-0"
SEE OTHER WALL SECTIONS FOR ADDITIONAL INFORMATION

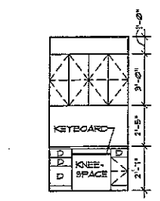


F POCKET OFFICE

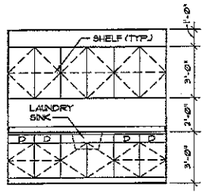


G UTILITY

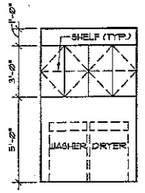


H UTILITY

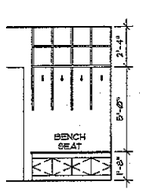


J MUD ROOM

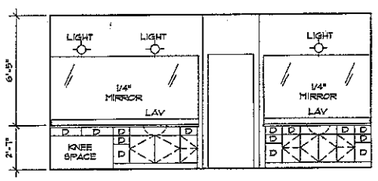

K MASTER BATH

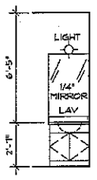

L BATH #2

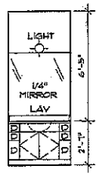

M BATH #3
N BATH #3

INTERIOR ELEVATIONS 1/4" = 1'-0"

Acknowledgement of Plans Submittal ONLY!

Date 2-2-16

Date

ALL FEDERAL, STATE, AND LOCAL CODES, ORDINANCES, REGULATIONS AND MANUFACTURER'S INSTRUCTIONS ETC. SHALL BE CONSIDERED AS PART OF THE SPECIFICATIONS FOR THIS BUILDING AND SHALL TAKE PRECEDENCE OVER ANYTHING SHOWN, DESCRIBED, OR IMPLIED WHERE SAME ARE AT VARIANCE. THESE PLANS ARE NOT DRAWN FOR ANY PARTICULAR LOCALE. YOU ARE RESPONSIBLE FOR DETERMINING AND ENSURING COMPLIANCE WITH ALL APPLICABLE CODES AND MANUFACTURER'S REQUIREMENTS.

MODIFICATIONS BY DONALD A. GARDNER®
DESIGN SERVICES, LLC

DONALD A. GARDNER, INC.
P.O. BOX 26178 • GREENVILLE S.C. • 29616
864 • 288 • 7580
www.dongardner.com

G B Engineering, PLLC.
133 Middleton Place
Mooresville, NC 28117
704-677-5339
N.C. Bus. Lic. #P-1298

NORTH CAROLINA PROFESSIONAL ENGINEER SEAL 038143 GARY A. BARNES 1-8-16

Copyrighted © Donald A. Gardner Architects, Inc. and/or Donald A. Gardner, Inc.

REG # 308369

It's a violation of the Federal Copyright Act to copy these plans. The federal copyright statute provides for monetary damages for each infringement of copyright from $250 up to $150,000.

Permission to construct the building depicted in the drawings is expressly conditioned on the full and timely payment of all fees otherwise due Donald A. Gardner Architects, Inc. and/or Donald A. Gardner, Inc. These plans can be used to construct ONE house only and the license CANNOT be transferred. See additional licensing terms on the packaging.

This copyright notice is "copyright management information" under the Digital Millennium Copyright Act, and Donald A. Gardner Architects, Inc. and/or Donald A. Gardner, Inc. requires its inclusion on all copies to discourage and police copyright infringement. Unauthorized reproduction or usage of these documents or removal of the notification is subject to prosecution.

DO NOT SCALE DRAWINGS.
CREATION 12/19/14 COPYRIGHT © ALL RIGHTS RESERVED BY DONALD A. GARDNER, INC.

DRAKE
DESIGN NO. 15146-1371-MR
SHEET 4 OF 10 DR. ENH
BONUS ROOM FLOOR PLAN, SECTIONS AND INTERIOR ELEVATIONS

C:\USERS\DONGARDNER\DESKTOP\DRAKE\15146-1371-MR\15146-1371-MR02.DWG 12/19/14 16:09