TUSKARORA POINT


KENNETH BEALER HOMES, INC.

40 0 40 40

SCALE: 1" = 40'

CURVE TABLE

NUM	DELTA	ARC	RADIUS	BEARING	DISTANCE
C6	9°41'09"	28.74'	170.00'	N58°20'58"W	28.70'
C31	17°09'36"	93.51'	312.21'	S65°20'35"E	93.16'

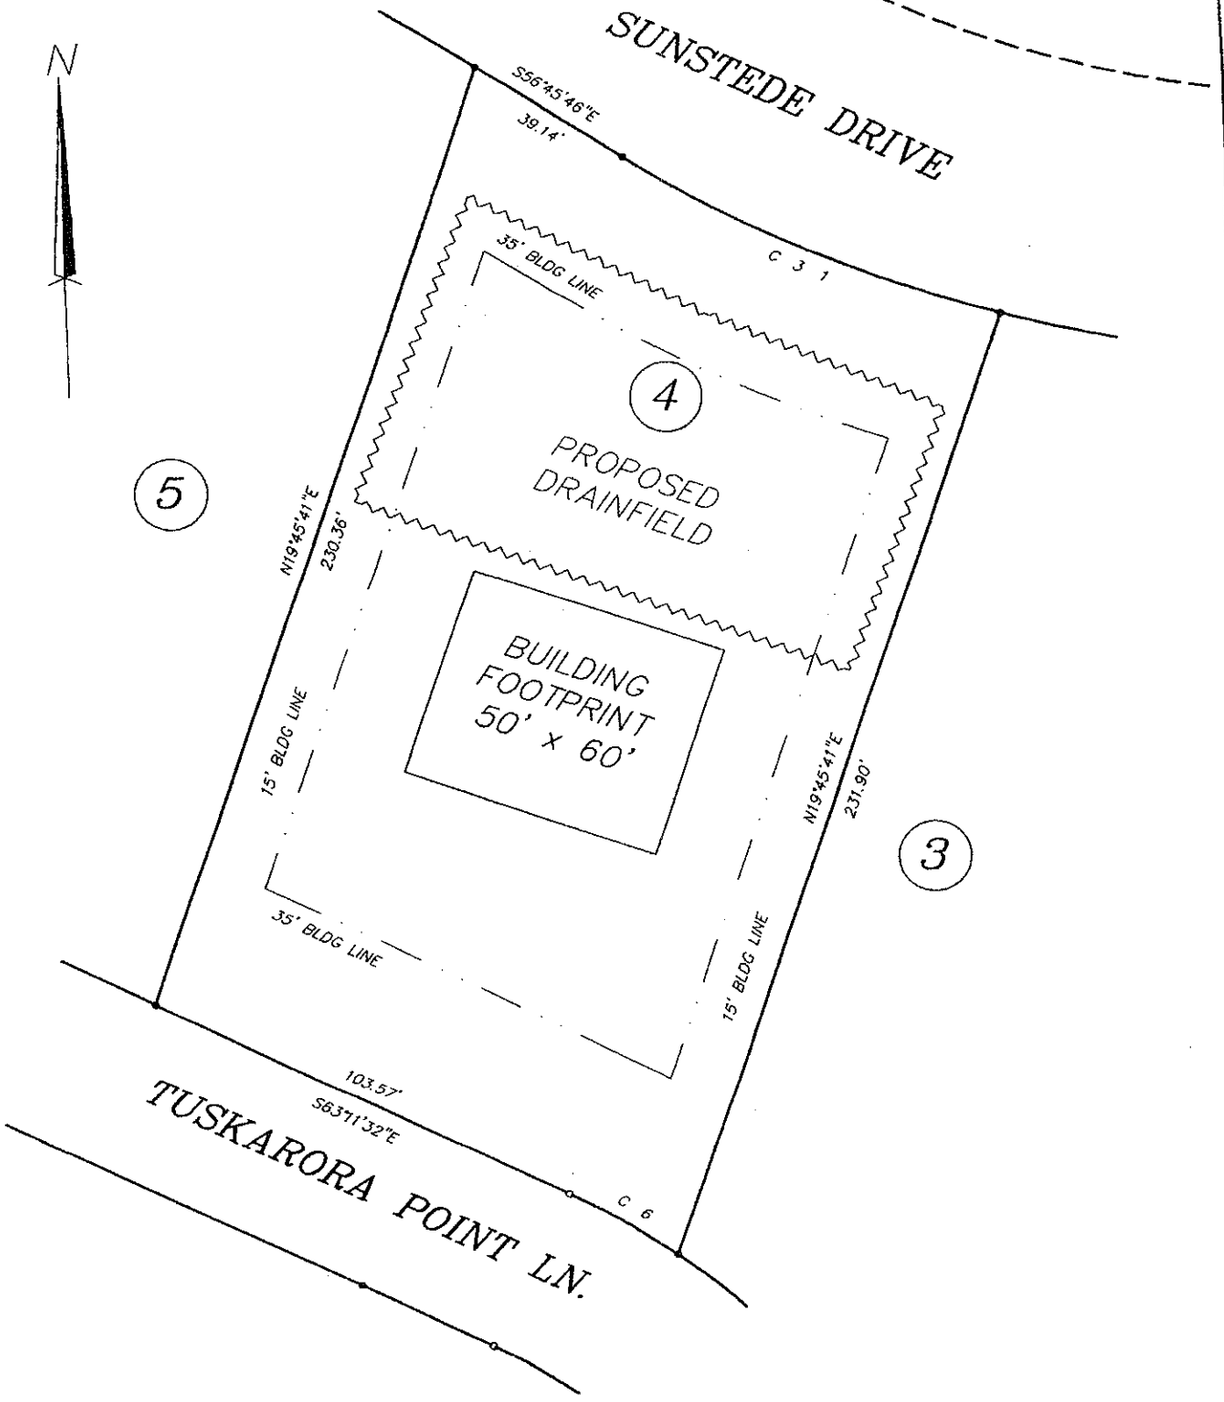

Preliminary Site Plan

0.696 Ac. +/-

Lot 4 of TUSKARORA POINT

Davidson Township Iredell County, NC

(Property of WOODLAND & WATERVIEW, LLC)

A PRELIMINARY PLAT NOT FOR CONSTRUCTION, RECORDATION, SALES, OR CONVEYANCES