
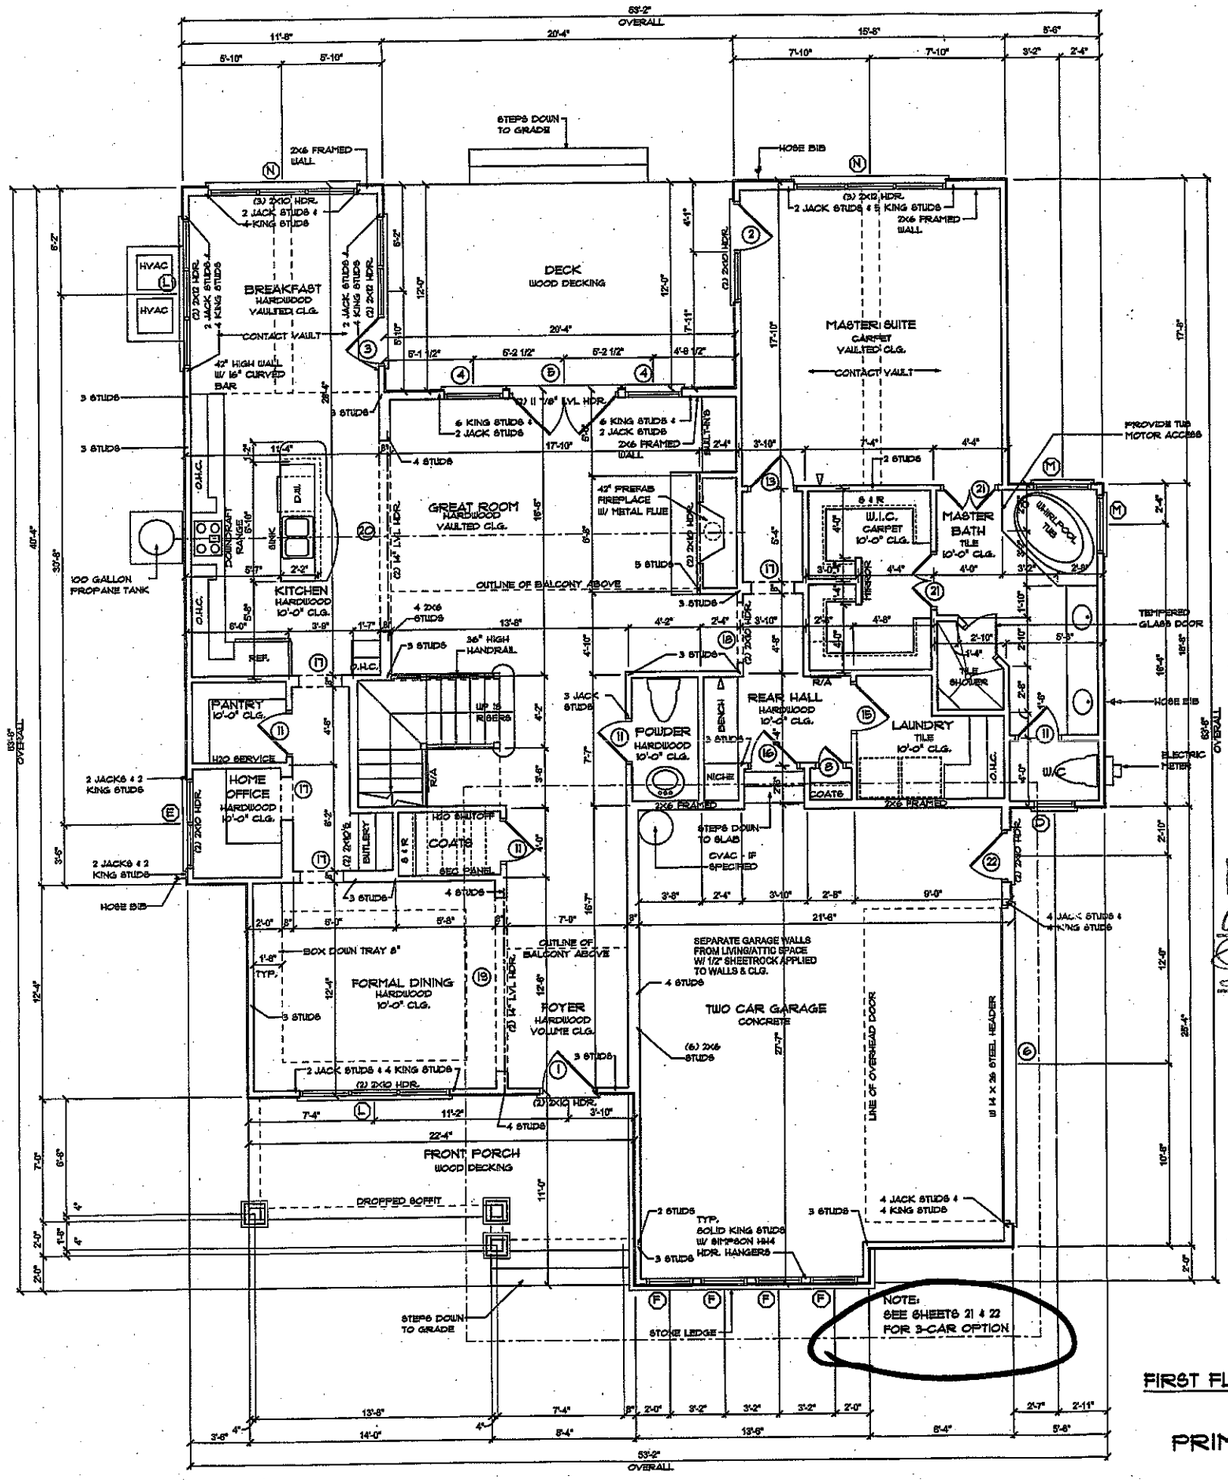


FIRST FLOOR PLAN


SCALE: 1/4" = 1'-0"

PRIMARY ELEVATION - A

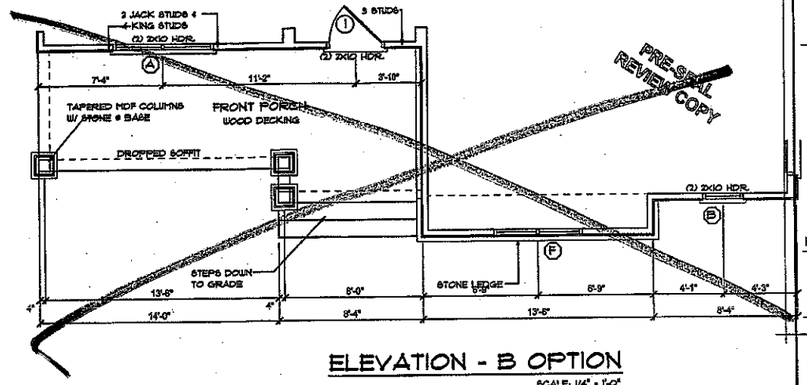

ELEVATION - B OPTION

SCALE: 1/4" = 1'-0"

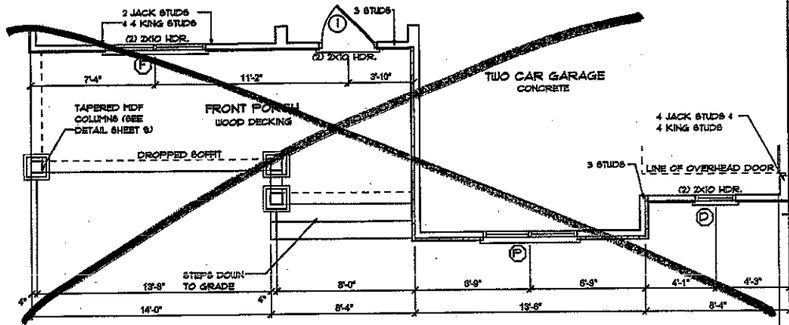

ELEVATION - C OPTION

SCALE: 1/4" = 1'-0"

Acknowledgement Of
Plans Submittal ONLY!

Anthony Colenb Date 6/29/07

Date 6/29/07

SQUARE FOOTAGE

	The Aspen - A		The Aspen - B		The Aspen - C	
	2 Car	3 Car	2 Car	3 Car	2 Car	3 Car
First Floor Heated	1981	1981	1981	1981	1981	1981
Second Floor Heated	1449	1552	1612	1615	1449	1552
Total Heated Space	3430	3533	3593	3596	3430	3533
Garage	591	727	591	727	591	727
Front Porch	172	223	172	223	172	223
Total Under Roof	4193	4483	4256	4546	4193	4483

NOTE:
ALL FIRST FLOOR HEADERS TO BE (2) 2x8's UNLESS NOTED OTHERWISE

ALL ANGLES ARE 45 OR 90 UNLESS NOTED OTHERWISE

▽ - DENOTES SECURITY KEYPAD

PRE-SALE REVIEW COPY

DRAWN BY:
MICAH BARRON W/
"REFLECTING DREAMS"
(704)-320-5202

ENGINEERED BY:
STRUCTURAL INTEGRITY ENGINEERING, P.A.
315 E. MAIN ST., SUITE A
FINEVILLE, NC 28134
(704) 888-7712

ELITE DESIGN GROUP
custom residential designs

DESIGNED BY: J.J. BARJA

PROJECT
TUSKARORA POINT
The Aspen A-3 car
LOT 3
KENNETH BEALER HOMES

DATE: JULY 20, 2004
REV. 8/25/04
REV. 11/02/04
REV. 10/24/05