
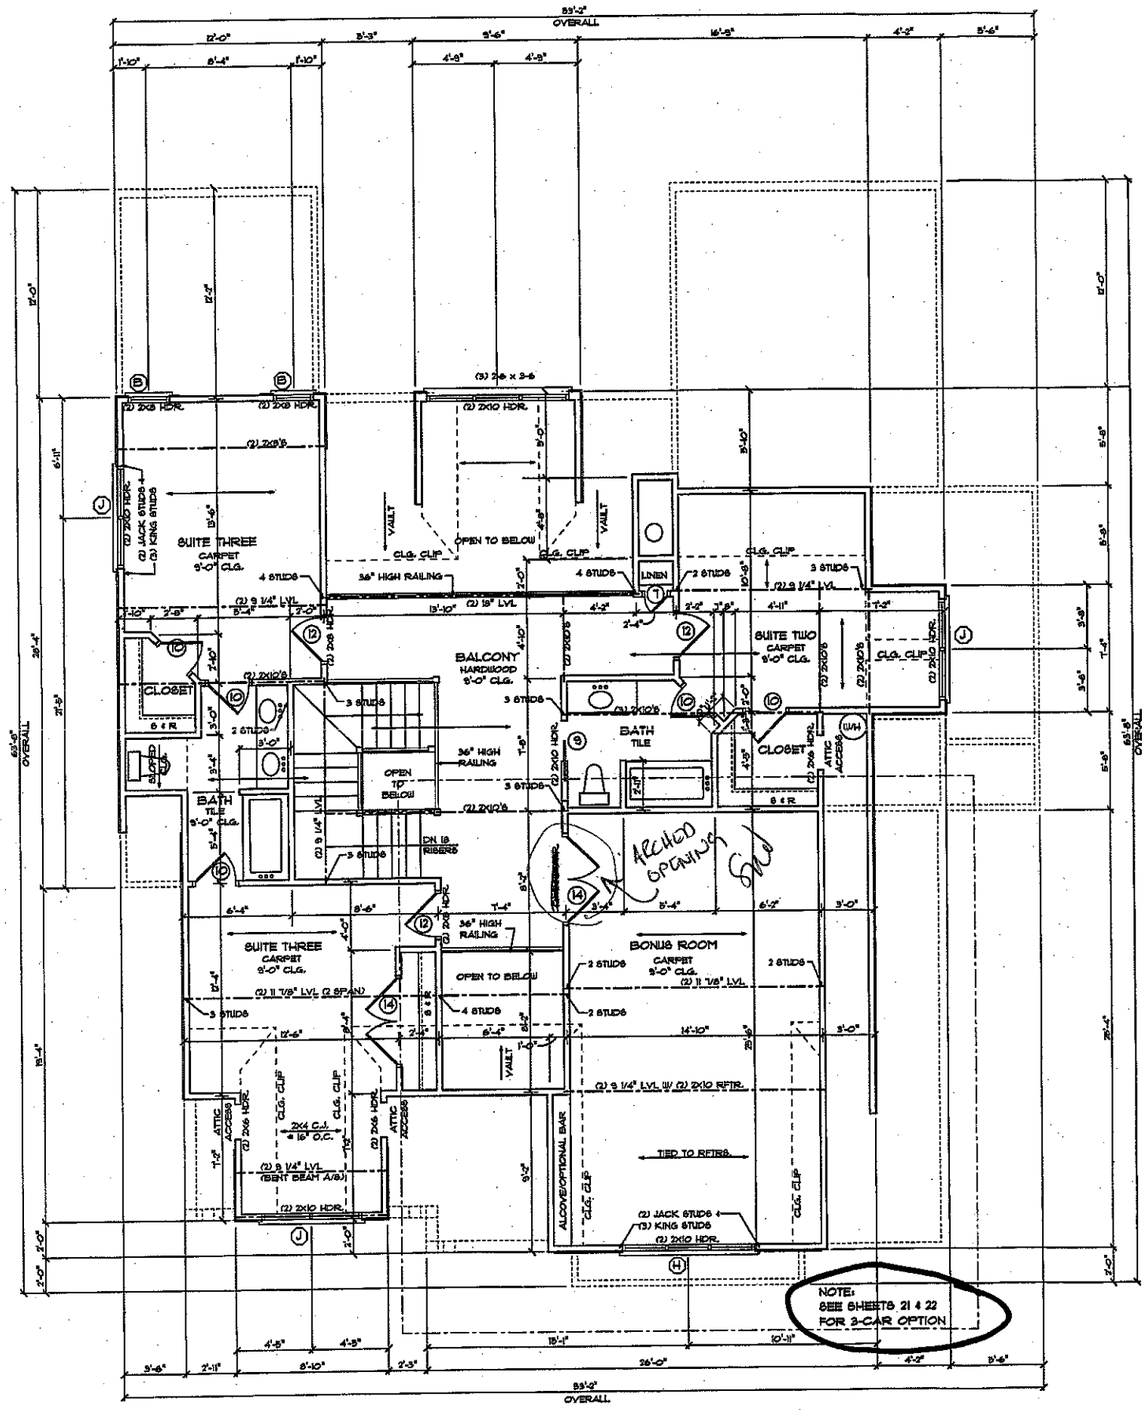



SECOND FLOOR PLAN

SCALE: 1/4" = 1'-0"

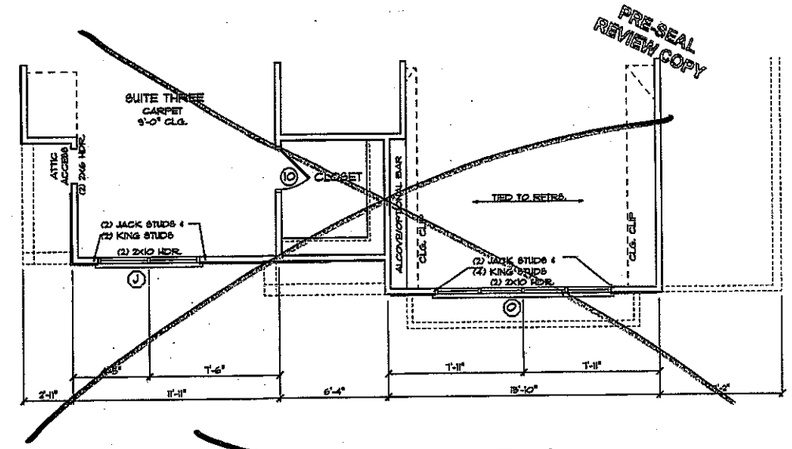

ELEVATION - B OPTION

SCALE: 1/4" = 1'-0"

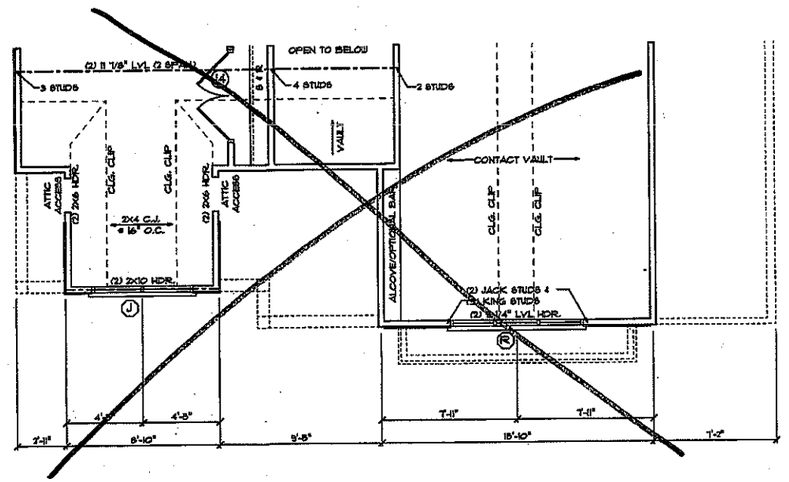

ELEVATION - C OPTION

SCALE: 1/4" = 1'-0"

NOTE:

ALL CEILING JOISTS TO BE 2X6'S @ 16" ON CENTER UNLESS NOTED OTHERWISE

ALL SECOND FLOOR HEADERS TO BE (2) 2X6'S UNLESS NOTED OTHERWISE

ALL ANGLES ARE 45 OR 90 UNLESS NOTED OTHERWISE

PROVIDE PULL DOWN STAIRS TO ATTIC SPACE ABOVE (LOCATE PER BUILDER) FRAME AROUND W/ (2) 2X8'S @ ALL SIDES

Acknowledgement Of Plans Submittal ONLY

Anthony Gobey Jr. Date 6/29/07

Date 6/29/07

DRAWN BY:
MICAH BARRON III/
"REFLECTING DREAMS"
(704)-320-5202

ENGINEERED BY:
STRUCTURAL INTEGRITY ENGINEERING, P.A.
315 E. MAIN ST., SUITE A
PINEVILLE, NC 28134
(704) 889-7112

ELITE DESIGN GROUP
custom residential designs
DESIGNED BY: J.J. BARJA

PROJECT:
TUSKARORA POINT
The AspenA-3Car
LOT 3
KENNETH BEALER HOMES

DATE: JULY 20, 2004
REV. 8/25/04
REV. 11/02/04
REV. 10/24/05