1 / A-3 **LOWER LEVEL PLAN**

SCALE: 1/4" = 1'-0" 9' I.V.F. CEILING HEIGHT

PRELIMINARY
NOT FOR CONSTRUCTION

4-28-10

©COPYRIGHT 2010, Laura and Phil Ramsey. ALL RIGHTS RESERVED

LOWER L
for Phil & Laura Ramsey

SHEET No. A-3 OF



2 / A-4 **REAR ELEVATION**

SCALE: 1/4" = 1'-0"



1 / A-4 **FRONT ELEVATION**

SCALE: 1/4" = 1'-0"

PRELIMINARY
NOT FOR CONSTRUCTION

4-28-10

©COPYRIGHT 2010, Laura and Phil Ramsey. ALL RIGHTS RESERVED


U.S. HOME DESIGNS, INC.
1450 French Settlers Cir., Hermitage, MO 65668
Designers: Laura & Phil Ramsey
Office: 417-745-2676 Cell: 417-342-0743
www.ushomedesigns.com

PJB Building Services, LLC
431-207 Beverley School Rd #190, Mooresville, NC
Office: 704-631-7946 Cell: 704-577-2653
pjbbuilderservices@windstream.net

FRONT & REAR ELEVATIONS
for Phil & Laura Ramsey
at Bay Cedar Rd., Mooresville, NC 28117


SHEET No. A-4 OF

> Thanks!

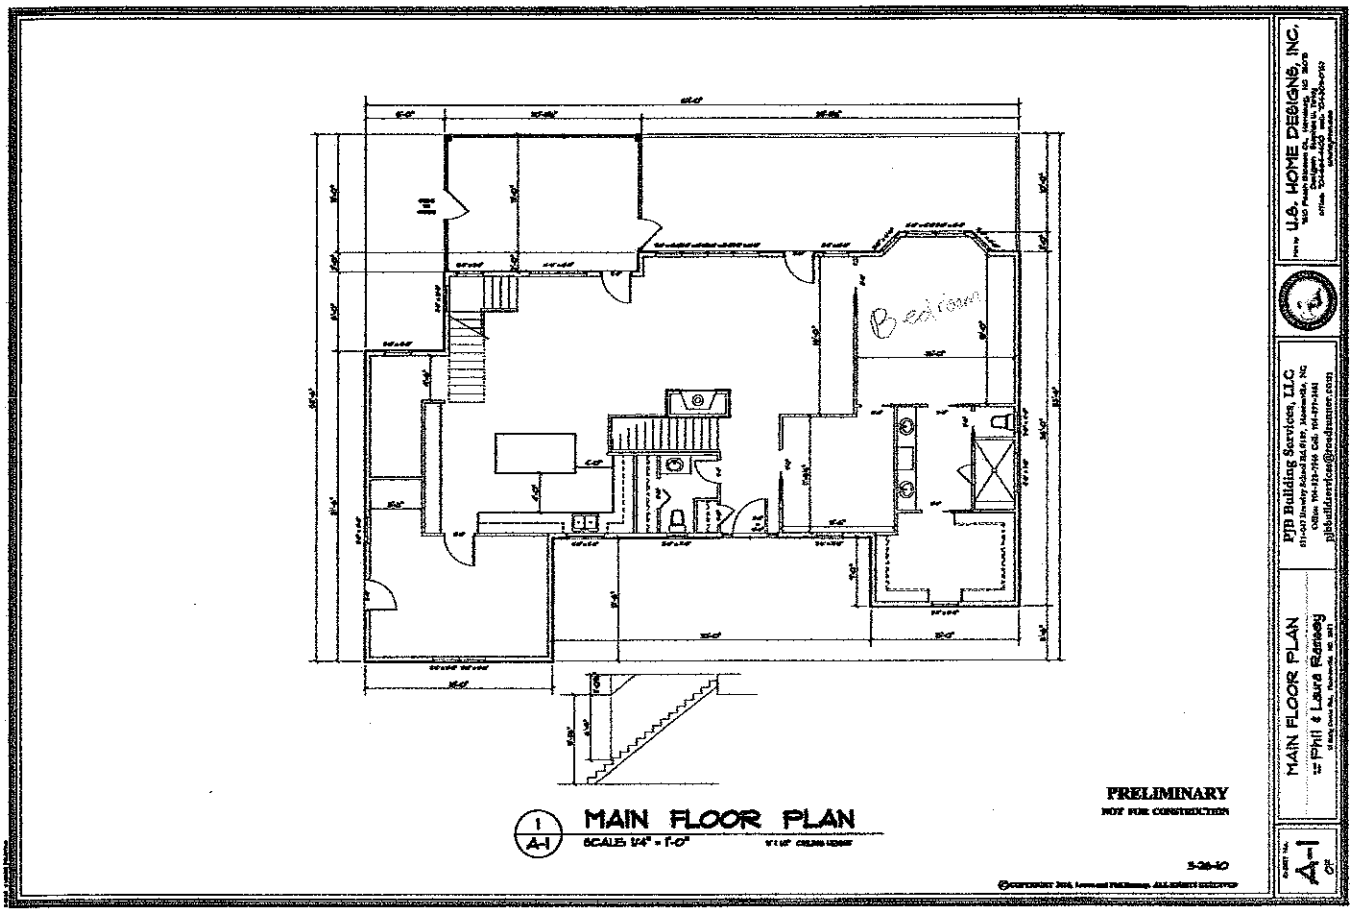



Acknowledgement Of
Plans Submittal ONLY!
Laura Ramsey Date 5/18/10
Maria Date 6/30/10

> From: lauraram.z@gmail.com
> To: swturley@msn.com
> Subject: Plans
> Date: Tue, 27 Apr 2010 10:23:42 -0400
>
> Hi,
>
> Phil called and he did speak with Pete. We are good to continue with
> the plans.
> Can't wait to see them!
<Ramsey front and rear elevations.pdf>

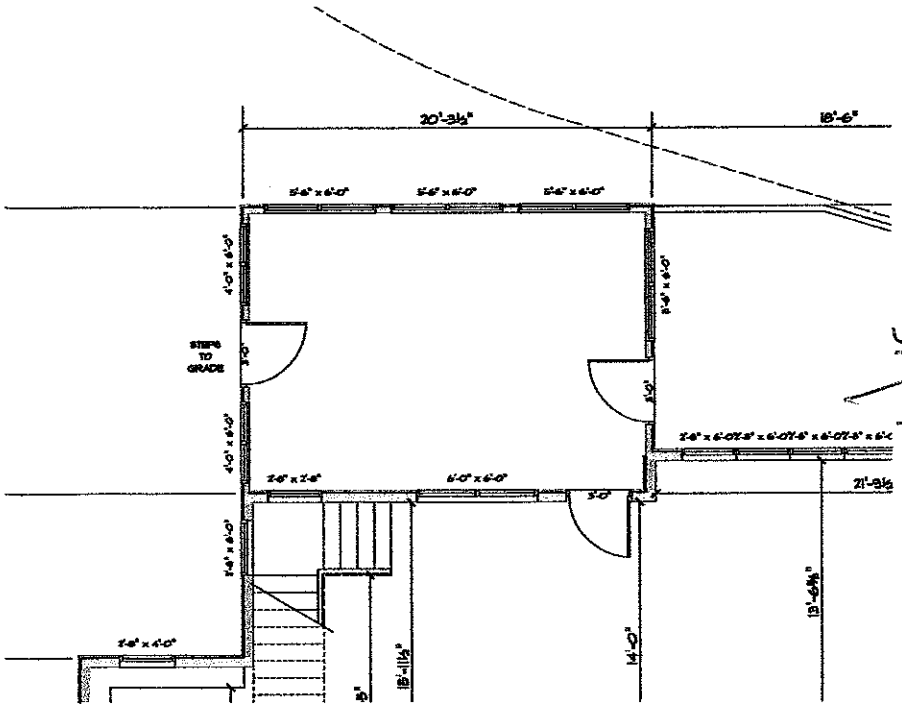

Acknowledgement Of
Plans Submittal ONLY!
Laura Ramsey Date 5/18/10
Mario Deleon Date 4/30/10

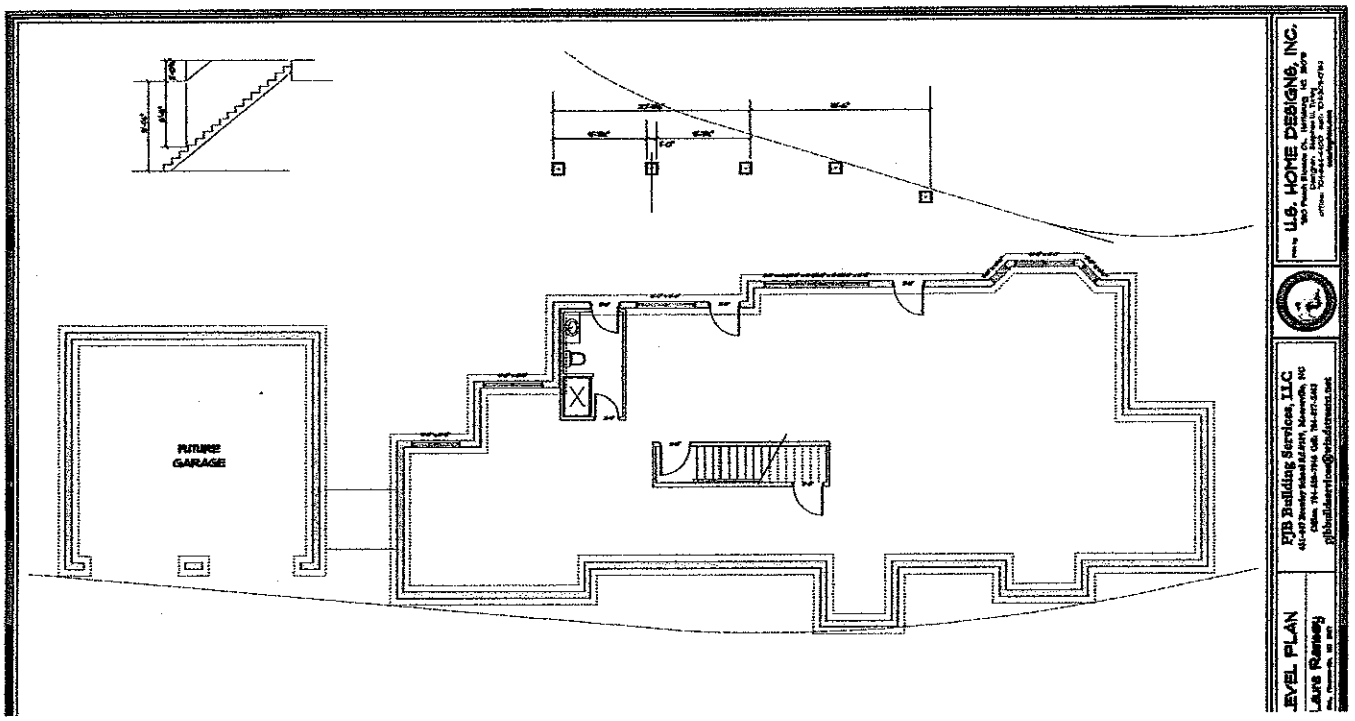

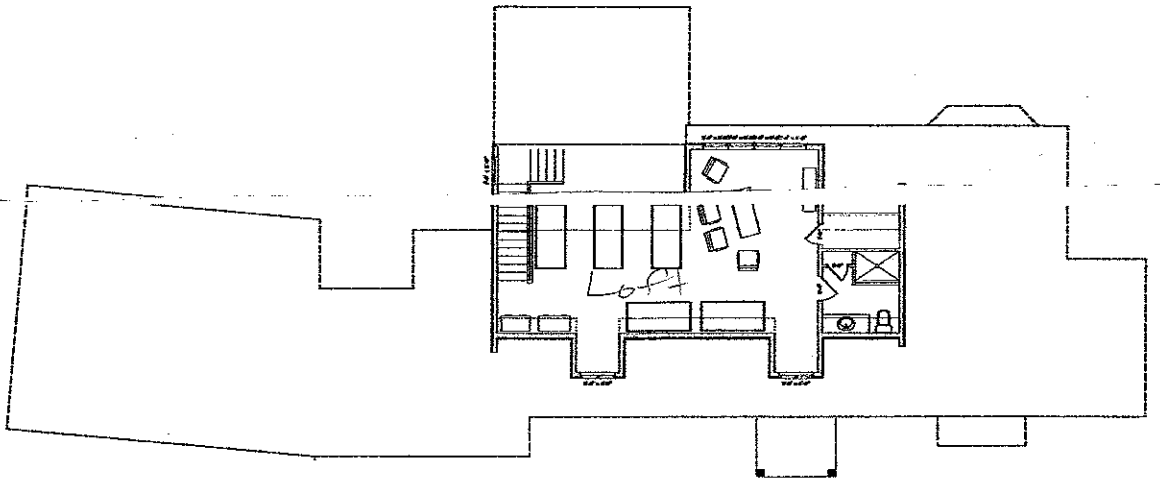

1 A-2 UPPER FLOOR PLAN
SCALE: 1/4" = 1'-0"

PRELIMINARY
NOT FOR CONSTRUCTION

3-21-10


©COPYRIGHT 2010, Tommy and Phil Rainey, ALL RIGHTS RESERVED

U.S. HOME DESIGN

PJR Building Services, LLC

UPPER FLOOR PLAN
for Phil & Lara Rainey

SHEET No. A-2 OF

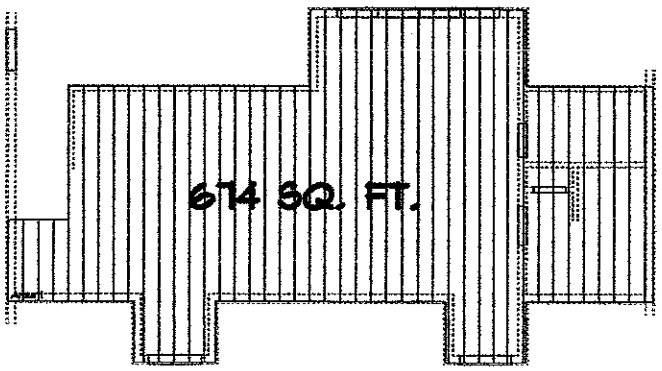

Acknowledgement Of
Plans Submittal ONLY!

Date 5/18/10

Date