
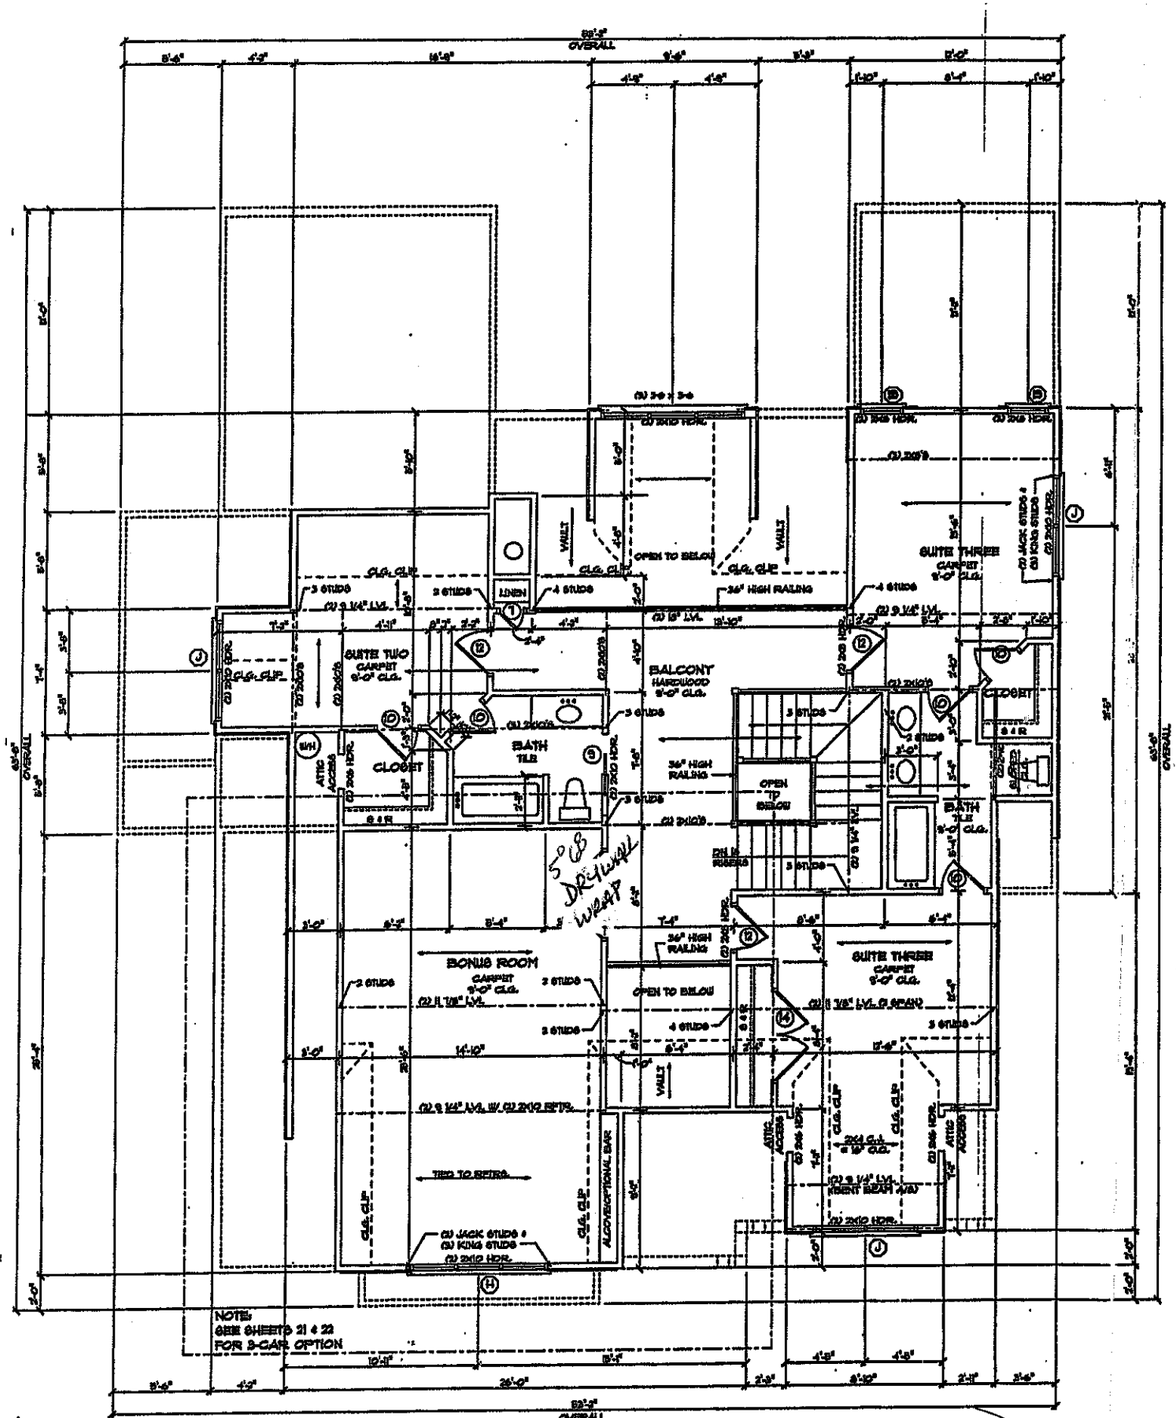



SECOND FLOOR PLAN

SCALE: 1/4" = 1'-0"

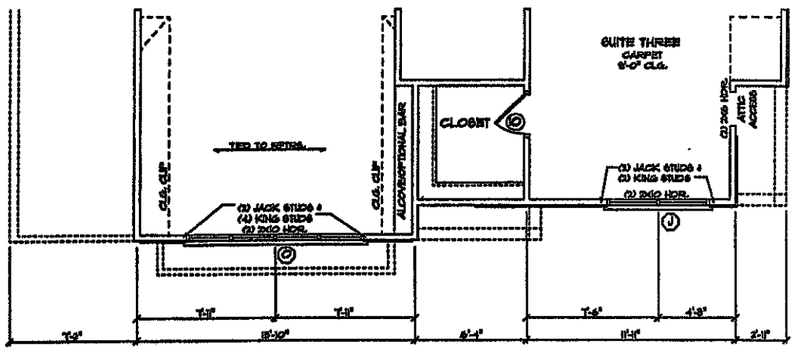

ELEVATION - B OPTION

SCALE: 1/4" = 1'-0"

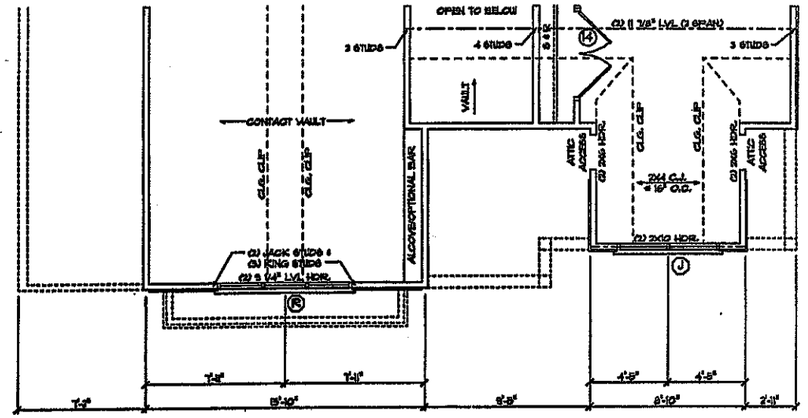

ELEVATION - C OPTION

SCALE: 1/4" = 1'-0"

NOTE:

ALL CEILING JOISTS TO BE 2X8'S @ 16" ON CENTER UNLESS NOTED OTHERWISE

ALL SECOND FLOOR HEADERS TO BE (2) 2X8'S UNLESS NOTED OTHERWISE

ALL ANGLES ARE 45 OR 90 UNLESS NOTED OTHERWISE

PROVIDE PULL DOWN STAIRS TO ATTIC SPACE ABOVE (LOCATE PER BUILDER) FRAME AROUND W/ (2) 2X8'S @ ALL SIDES

Acknowledgement Of Plans Submittal ONLY

Date 3-14-06

Date 3-21-06

DRAWN BY:
MICAH BARRON W/
"REFLECTING DREAMS"
(704)-920-9202

NORTH CAROLINA PROFESSIONAL ENGINEER SEAL 28269 LANDON T. EPHID
07/22/04

ENGINEERED BY:
STRUCTURAL INTEGRITY ENGINEERING, P.A.
313 E. MAIN ST., SUITE A
PINEVILLE, NC 28134
(704) 889-7112
SEAL FOR STRUCTURE ONLY


ELITE DESIGN GROUP
custom residential designs
DESIGNED BY: J.J. BARJA

PROJECT:

TUSKARORA POINT
The Aspen
LOT 1
KENNETH BEALER HOMES

DATE: JULY 20, 2004
REV. 8/25/04


6 OF 22

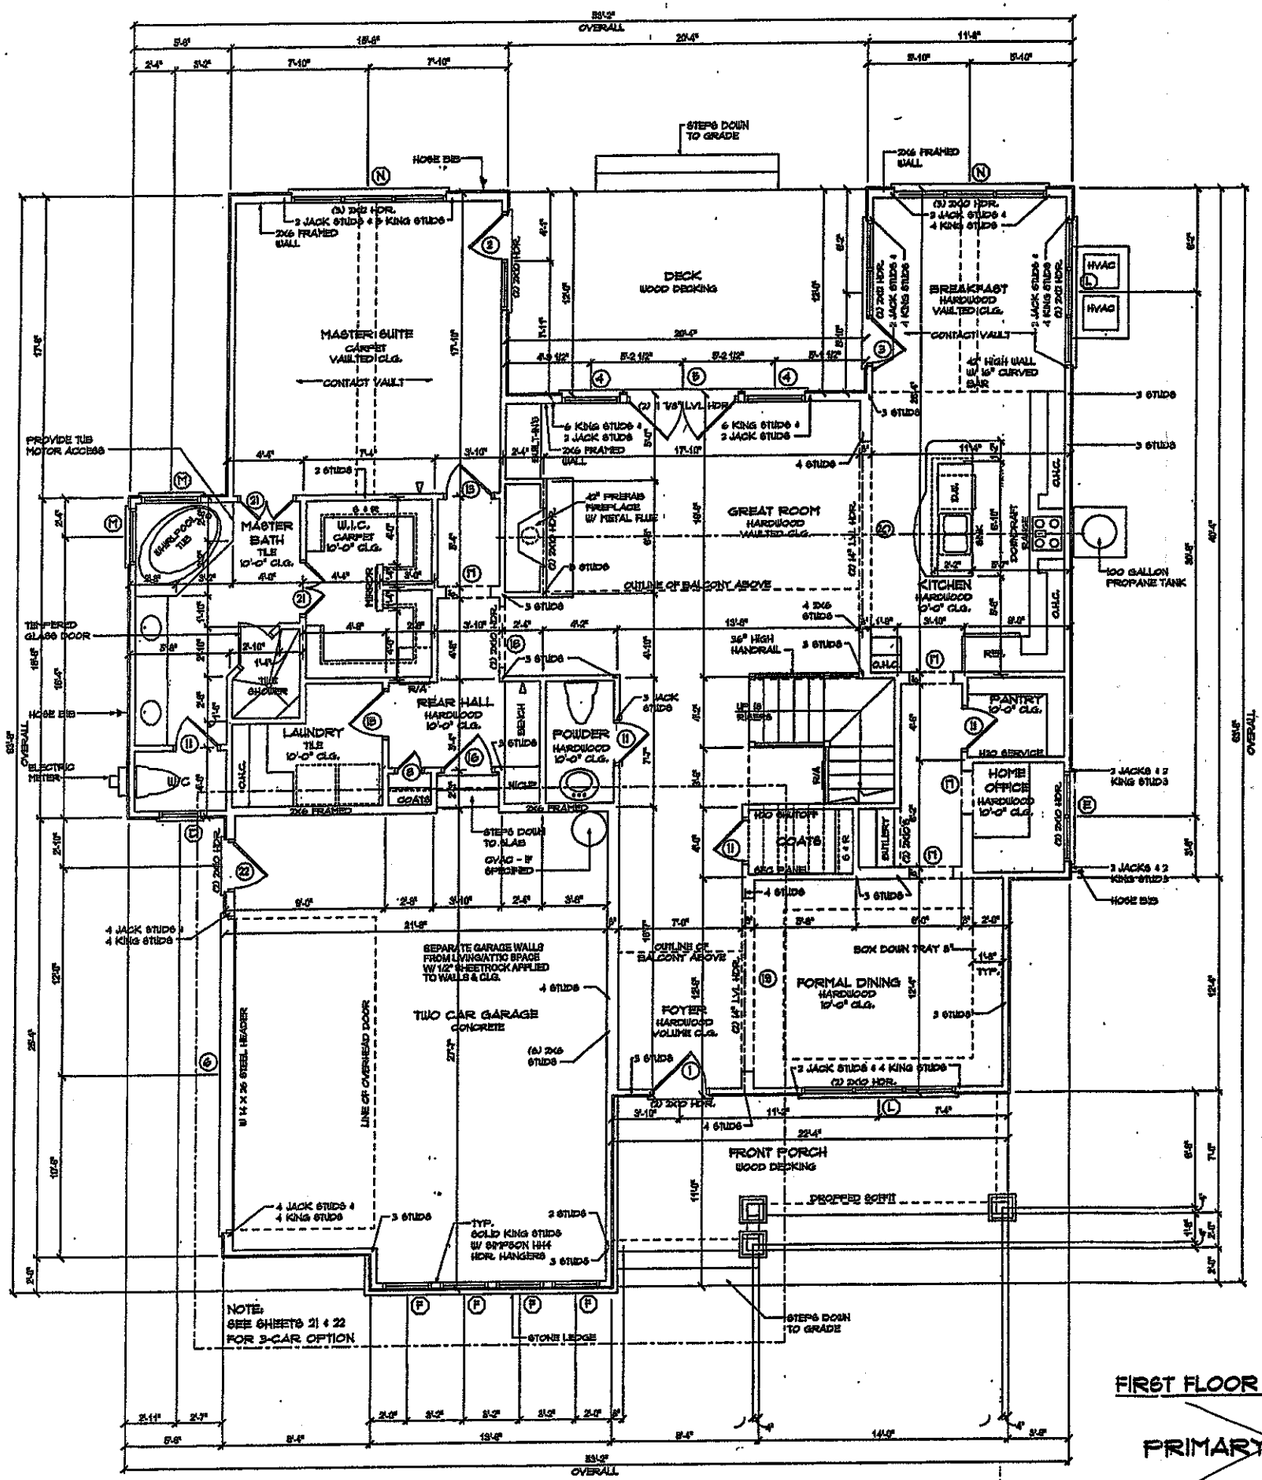

FIRST FLOOR PLAN


SCALE: 1/4" = 1'-0"

PRIMARY ELEVATION - A

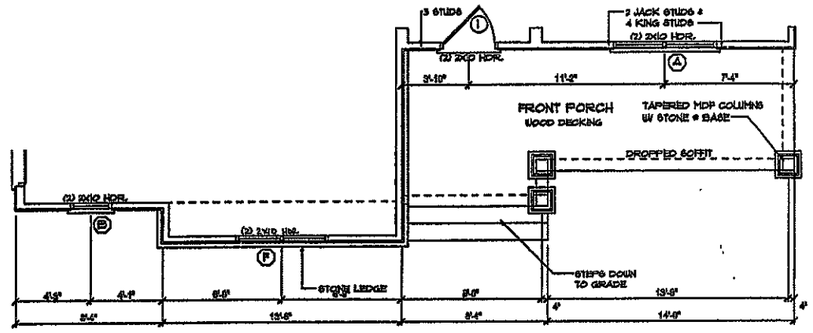

ELEVATION - B OPTION

SCALE: 1/4" = 1'-0"

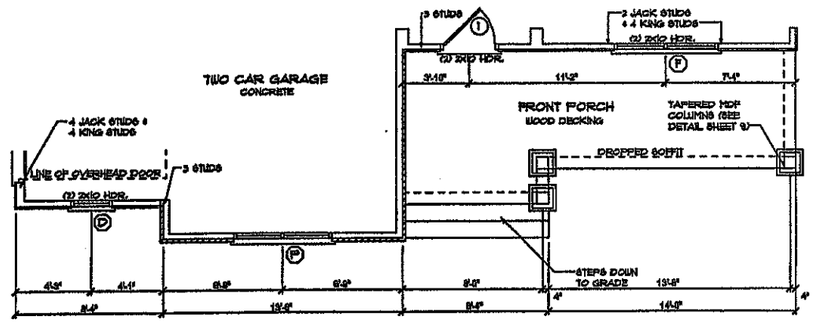

ELEVATION - C OPTION

SCALE: 1/4" = 1'-0"

Acknowledgement Of Plans Submittal ONLY!

Date 3-14-06

Date 3-21-06

SQUARE FOOTAGE

	The Aspen - A		The Aspen - B		The Aspen - C	
	2 Car	3 Car	2 Car	3 Car	2 Car	3 Car
First Floor Heated	1981	1981	1981	1981	1981	1981
Second	1449	1552	1512	1615	1449	1552
Total Heated Space	3430	3533	3493	3596	3430	3533
Garage	591	727	591	727	591	727
Front Porch	172	223	172	223	172	223
Total Unit	4193	4483	4256	4546	4193	4483

NOTE:
ALL FIRST FLOOR HEADERS TO BE (2) 2x8's UNLESS NOTED OTHERWISE

ALL ANGLES ARE 45 OR 90 UNLESS NOTED OTHERWISE

▽ - DENOTES SECURITY KEYPAD

DRAWN BY:
MICAH BARRON W/
"REFLECTING DREAMS"
(704)-320-5202

NORTH CAROLINA PROFESSIONAL SEAL 23263 ENGINEER LINDON T. SPIRO

1V3704

SEAL FOR STRUCTURAL ONLY

ENGINEERED BY:
STRUCTURAL INTEGRITY ENGINEERING, P.A.
315 E. MAIN ST., SUITE A
PINEVILLE, NC 28134
(704) 889-7112

ELITE DESIGN Group
custom residential designs

DESIGNED BY: J.J. BARJA

PROJECT:

TUSKARORA POINT

The Aspen

LOT 4

KENNETH BEALER HOMES

DATE: JULY 20, 2004
REV. 8/25/04
REV. 11/02/04