TUSKARORA POINT


KENNETH BEALER HOMES, INC.

40 0 40 40

SCALE: 1" = 40'

CURVE TABLE

NUM	DELTA	ARC	RADIUS	BEARING	DISTANCE
C1	18°32'53"	244.86'	756.38'	N54°34'10"E	243.79'
C33	8°24'13"	79.29'	540.56'	S88°25'07"W	79.22'

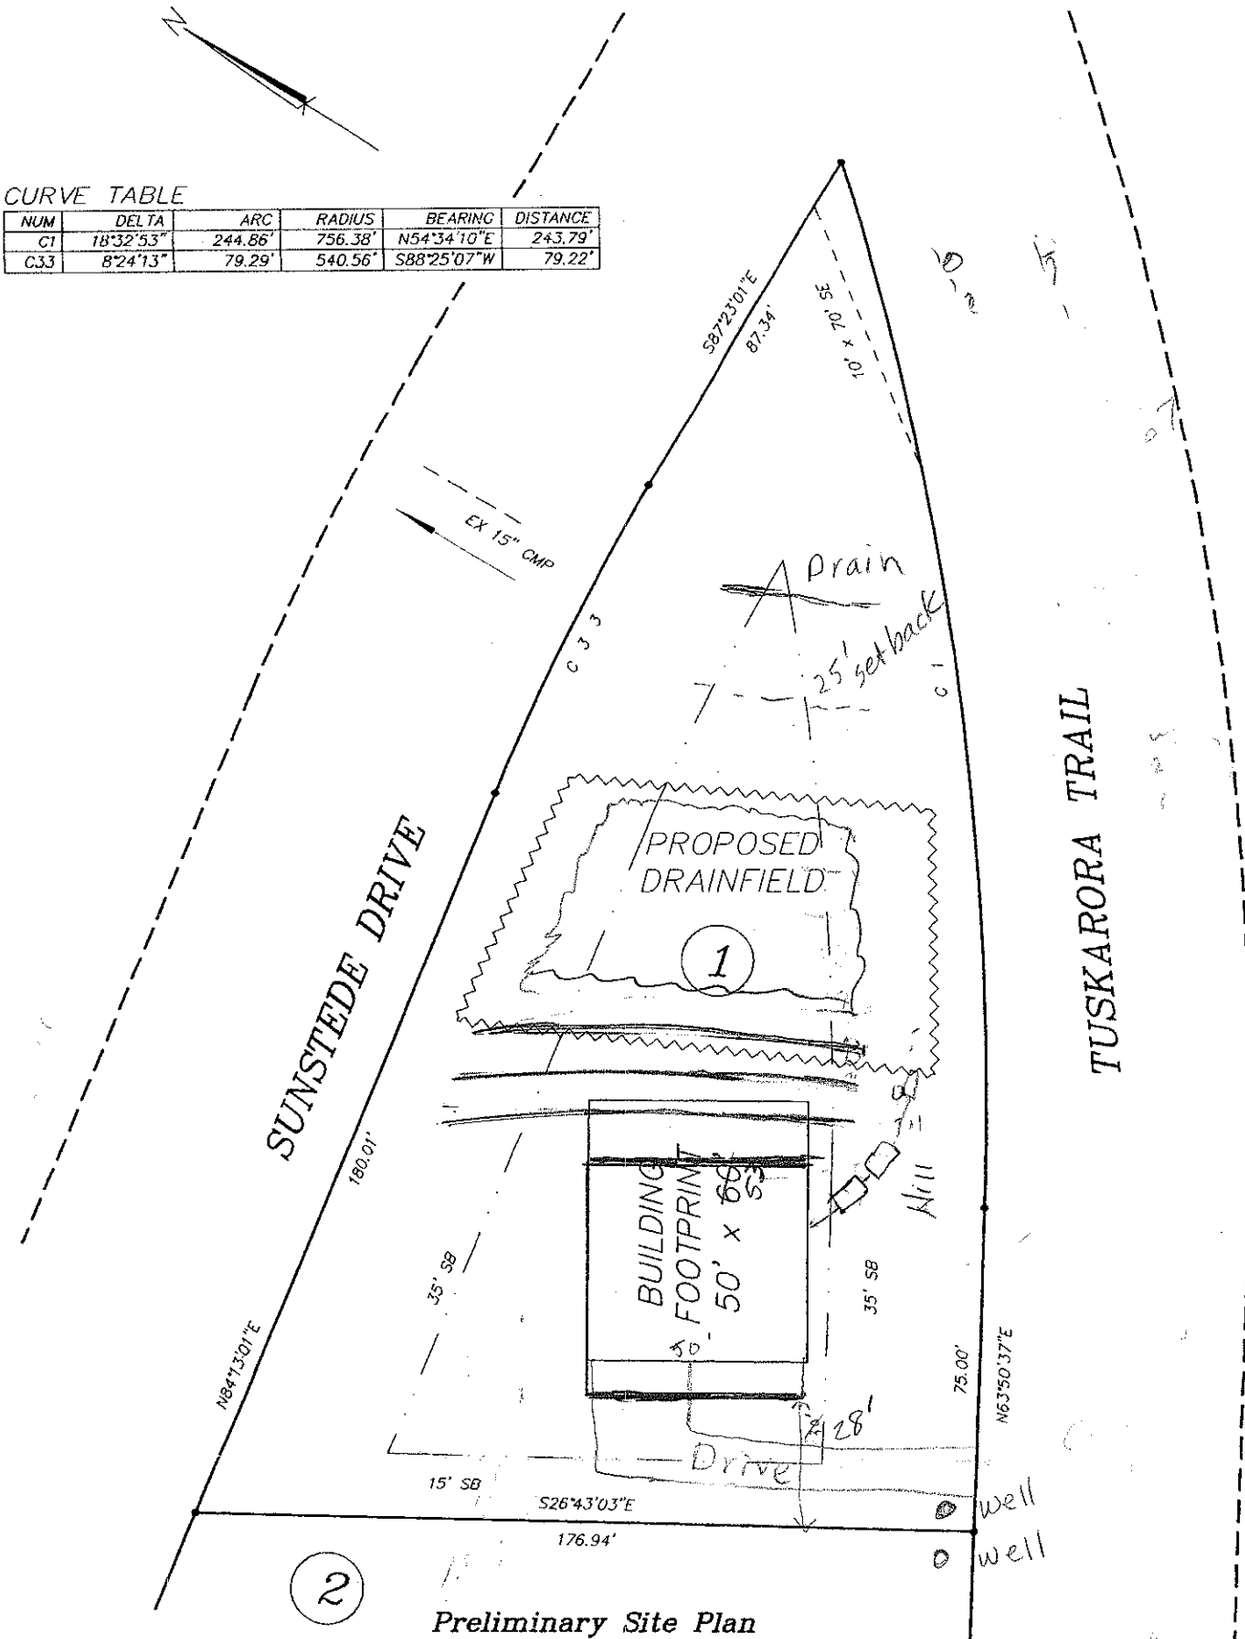

Preliminary Site Plan

0.758 Ac. +/-

Lot 1 of TUSKARORA POINT

Davidson Township Iredell County, NC

(Property of WOODLAND & WATERVIEW, LLC)

A PRELIMINARY PLAT NOT FOR CONSTRUCTION, RECORDATION, SALES, OR CONVEYANCES