
LB 1/15/13

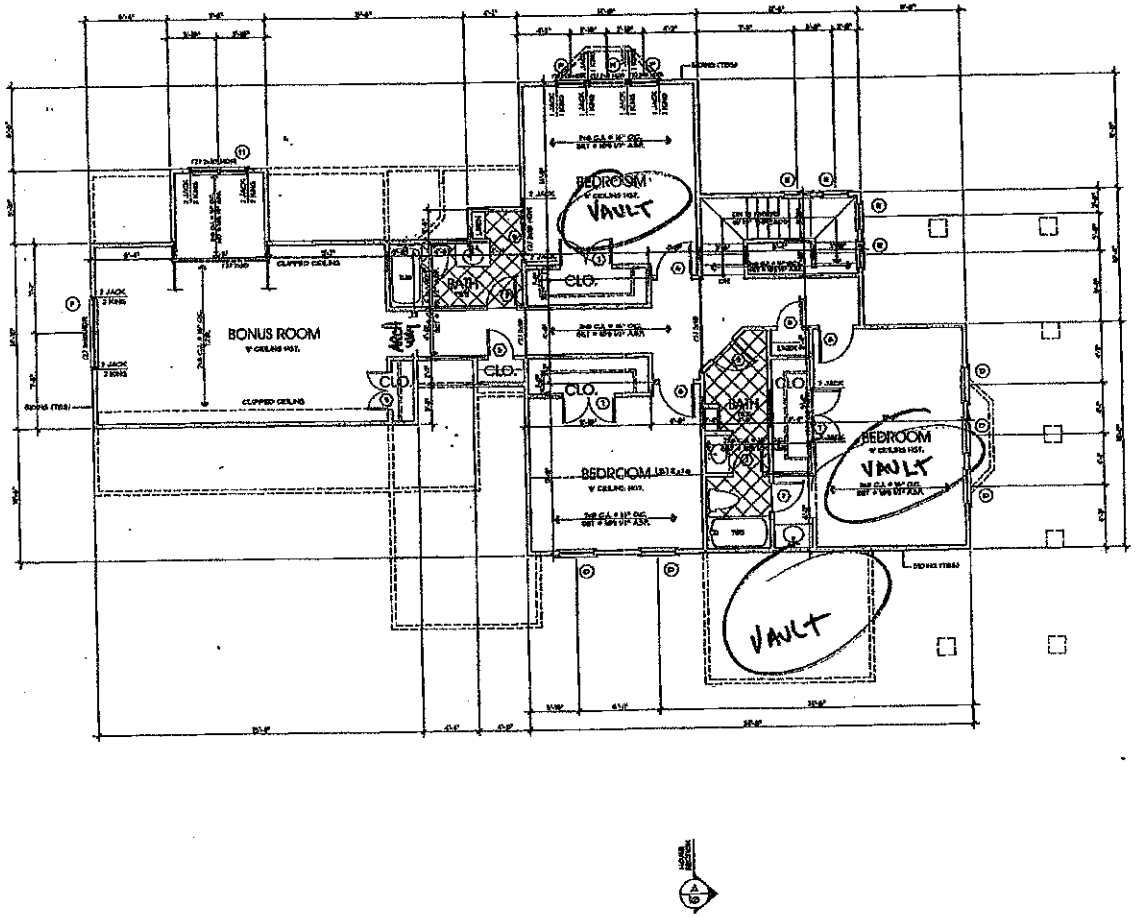

NOTES:

- ALL ANGLED WALLS ARE 45° UNO.
- (E) INDICATES BLOCKING FOR ABOVE CONCENTRATED CEILING AND DOOR FRAMING POINT LOADS UNO.
- SEE TYPICAL NOTE 9, FOR HEADER SIZES UNLESS NOTED ON PLAN.
- ALL DOORS ARE 6'-8" FROM WALL FINISH DIMENSIONED OTHERWISE.
- WEATHERSTRIP ALL DOORS INTO ATTIC SPACE.
- ALL HEADERS THIS LEVEL SHALL BE (2) 2x8 UNO.

EXTERIOR WALL BEARING	SOLID WOOD SPACING
h ≤ 10'	2x6 @ 16" o/c
10' < h ≤ 12'	2x6 @ 12" o/c
12' < h ≤ 15'	2x6 @ 8" o/c
h > 15'	CONSULT PE

ALL WALLS SHALL TIE INTO 2x6 @ 12" O.C. @ INTERSECTIONS 10' FT HEIGHT

DOOR SCHEDULE

NO.	SIZE	DESCRIPTION
1	3'-0" x 8'-0"	ENTRY
2	3'-0" x 6'-8"	SOLID PANEL
3	2'-6" x 6'-8"	FRENCH PANE PAIRED
4	2'-6" x 6'-8"	SOLID PANEL
5	2'-6" x 6'-8"	SOLID PANEL
6	2'-6" x 6'-8"	SOLID PANEL
7	2'-6" x 6'-8"	SOLID PANEL
8	2'-0"	DROPPING RECESS
9	2'-6" x 6'-8"	SOLID PANEL
10	2'-6" x 6'-8"	POCKET
11	2'-6" x 6'-8"	POCKET
12	2'-6" x 6'-8"	POCKET
13	2'-6" x 6'-8"	HALF LITE
14	2'-6" x 6'-8"	FRENCH (1 PAIR)
15	2'-6" x 6'-8"	CASED OPENING

WINDOW SCHEDULE

NO.	SIZE	DESCRIPTION
A	2'-0" x 6'-0"	CASEMENT
B	2'-6" x 2'-0"	CASEMENT
C	2'-6" x 6'-0"	CASEMENT
D	2'-6" x 6'-0"	CASEMENT
E	2'-6" x 4'-0"	CASEMENT
F	2'-6" x 5'-0"	CASEMENT
G	2'-6" x 6'-0"	CASEMENT
H	2'-6" x 2'-0"	CASEMENT
J	2'-6" x 6'-0"	CASEMENT
K	2'-6" x 2'-0"	CASEMENT
L	2'-6" x 1'-0"	CASEMENT
M	2'-6" x 5'-0"	CASEMENT
N	2'-6" x 6'-0"	CASEMENT
P	1'-6" x 6'-0"	CASEMENT
Q	1'-6" x 2'-0"	CASEMENT

SQUARE FOOTAGE

MAIN LEVEL	1384 SQFT.
UPPER LEVEL	1,420 SQFT.
TOTAL HEATED	3,204 SQFT.
TWO CAR GARAGE	668 SQFT.
VERANDA	484 SQFT.
TOTAL UNDER ROOF	4,805 SQFT.

Pate DESIGNS
704.631.6031
www.patedesignsandplans.com

Kenneth Beuler Homes

PLAN NO.

A New Custom Residence for Kenneth Beuler Homes

Lot # Subdivision

PLAN NO.

REVISIONS

SEAL

NORTH CAROLINA REGISTERED ARCHITECT

NC 018 LIC. # 17-0130

DRAWN BY: DR.

CHECKED BY:

DATE

2.20.13

DRAWING TITLE:

UPPER LEVEL PLAN

SCALE: 1/4" = 1'-0"

SHEET NO:

4

OF 14 SHEETS