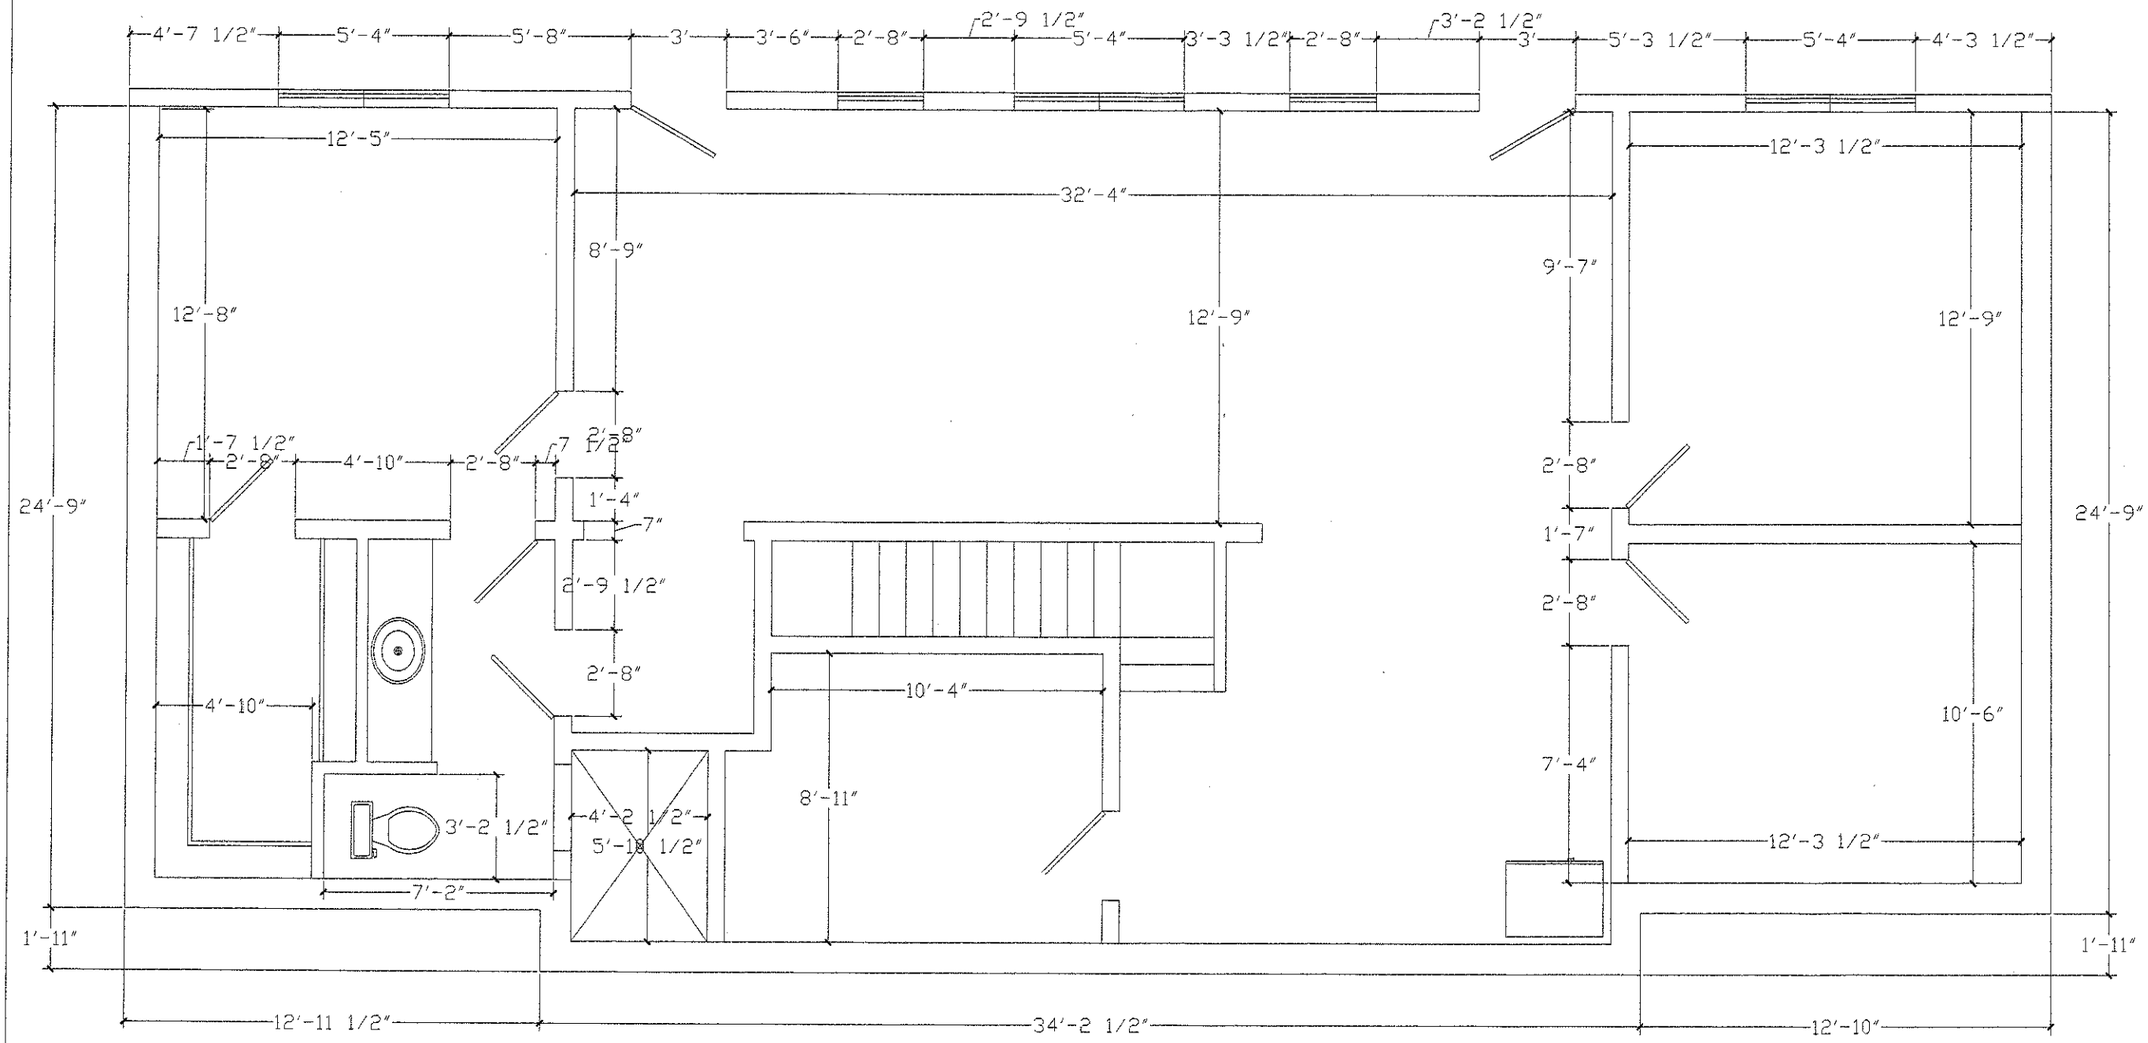


Acknowledgement Of Plans Submittal ONLY!

Date 11/21/02

Date 11/20/02

BASEMENT PLAN VIEW

SELECT TECH

HOME AUTOMATION AND CONTROL

573 Canvasback
Mooresville, NC 281117
Ph:(704) 663-0299

NOTES:

DATE	NO.	DESCRIPTION

REVISIONS

CADD FILE: DONPLOT22.DWG
DATE: 10/13/99
PROJECT: 0198-01
SCALE: NTS
PROJECT NAME: DONALDSON'S LANDING KELLY COVE LOT 17
DRAWN BY: TONY LUCCHINO
PROJECT MANAGER: TONY LUCCHINO
FACILITY NAME:
PROJECT ADDRESS: 573 CANVASBACK MOORESVILLE, NC 28117
TITLE: FRONT ELEVATION NORTH
SHEET: A5
OF: 5 OF 10
24x36