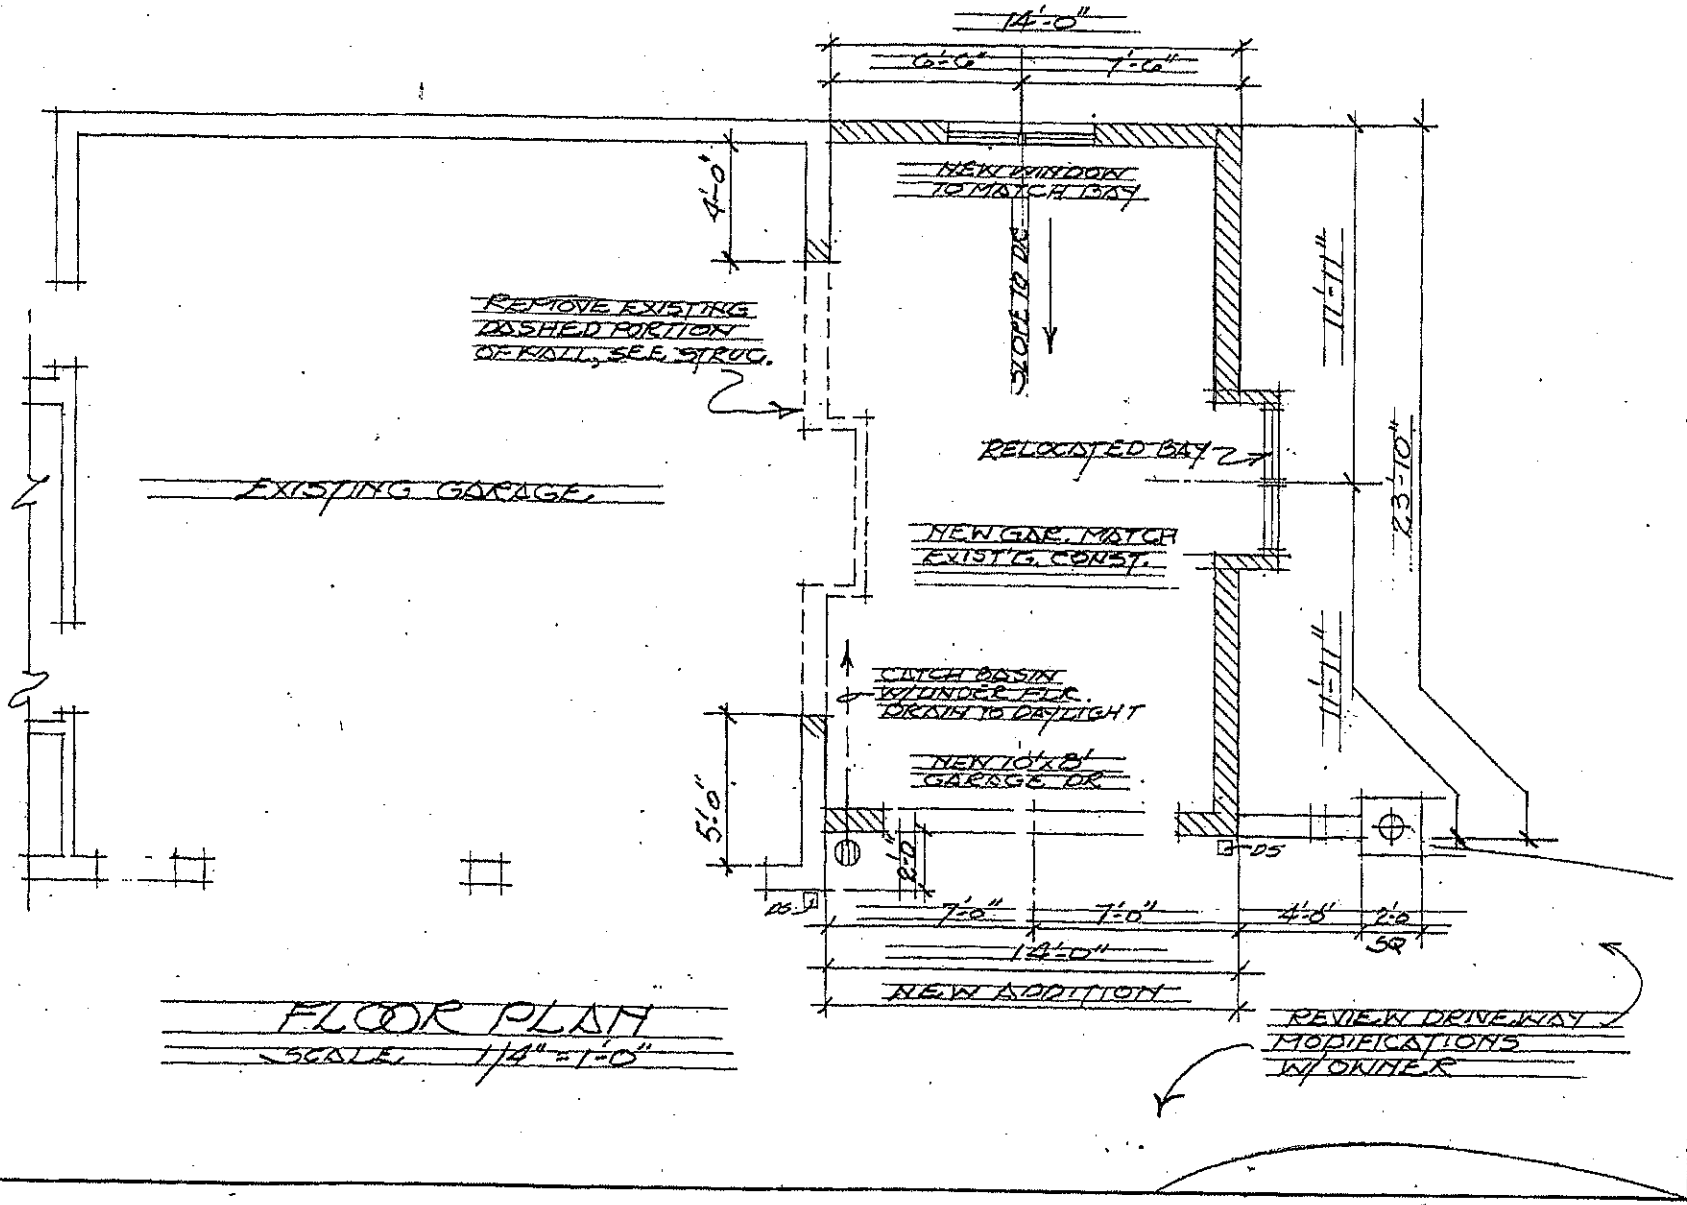


FLOOR PLAN

SCALE: 1/4" = 1'-0"

SABBAGH RESIDENCE

2

OF 2